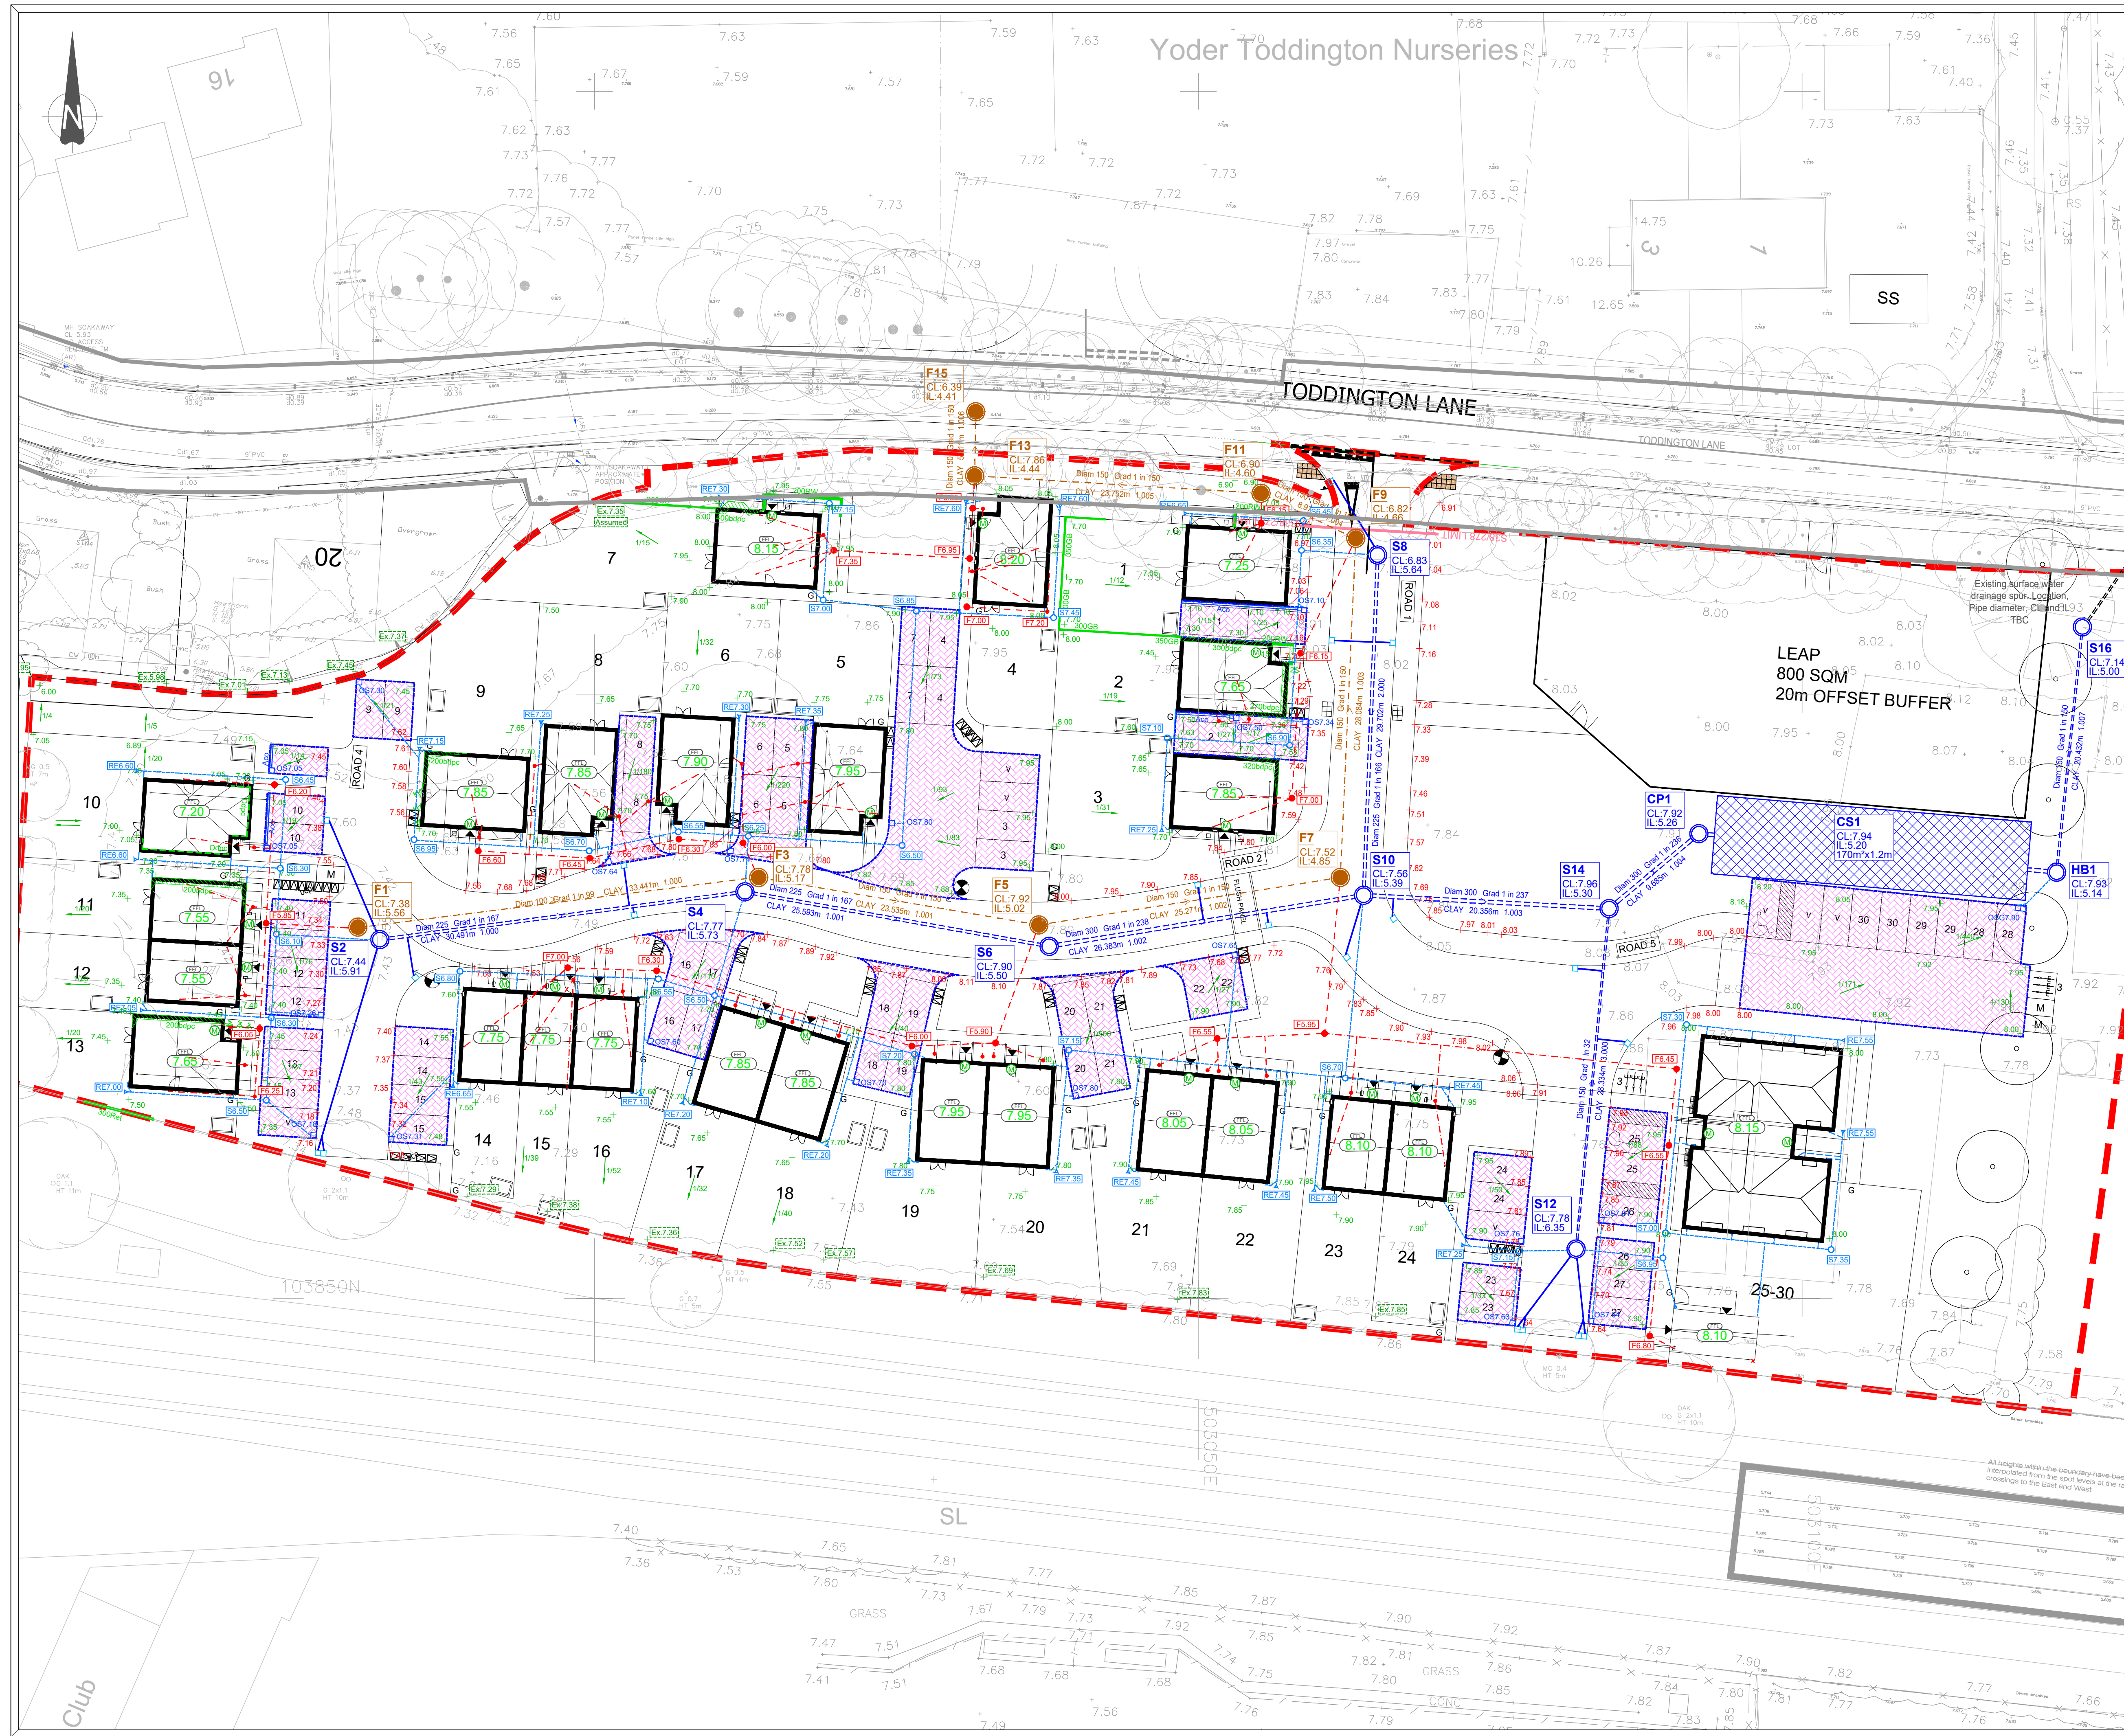
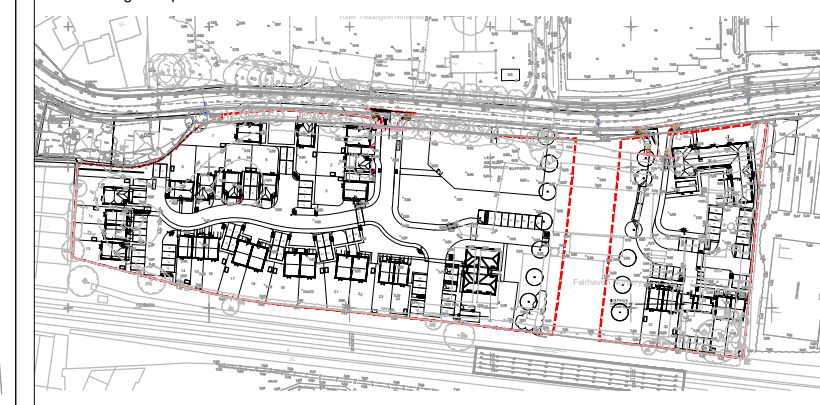


[illegible]

External Levels & Features Legend:

Levels	External Works
General 	Drainage

Drainage Legend:

General

 Proposed Finished Floor Level
 Proposed Garage Slab Level

 Site Boundary

Private Drainage

 Foul Water Sewer (1000mm unless otherwise stated)
 Storm Water Sewer (1000mm unless otherwise stated)

 Foul Water 525mm Inspection Chamber (Max. Depth 300mm)
 Storm Water 525mm Inspection Chamber (Max. Depth 300mm)

 Foul Water 300mm Inspection Chamber (Max. Depth 750mm)
 Storm Water Rodding Eye & Level (Max. Depth 750mm)

 Aco Drain
 Proposed Outlet Sump and Level

 Proposed Cellular Storage
 Porous Tanked Paving

 SW Sewer & MH
 FW Sewer & MH

 SW Manhole Ref. (Cover & Invert Levels)
 FW Manhole Ref. (Cover & Invert Levels)

 Proposed Road Gully & Connection

F	Private drainage and externals amended to suit revised layout.	28.03.20	JE
E	OS data added to drawing	17.01.20	TB
C	Drawing amended to suit new layout.	16.01.20	TB
B	New layout added. External levels amended to suit additional survey	18.11.19	TB
A	New layout inserted.	03.10.19	JE
-	Drawing amended to suit clients request.	19.09.19	TB
-	First issue	15.08.19	CS
Rev	Description	Date	By

Rev.	Description	Date	By
Drawing Status			

FOR CONSTRUCTION

C




Pre

Littlehampton
West Sussex

	Tr
--	----

General Engineering Plan
Sheet 1 of 2

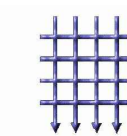

BANNERS GATE

CIVIL, STRUCTURAL & ARCHITECTURAL DESIGN SERVICES
10-11 Birmingham Street, Halesowen, West Midlands B63 3HN
Tel: 0121 687 1500 Fax: 0121 687 1501
E-mail: mail@bannersnate.com

Scale	A1 @ 1 : 250	Drawn	CS
Date	August 2019	Checked	TB
File	19163 / dwgs / civils / current	Drawing	19163 / 100(i) Rev F