


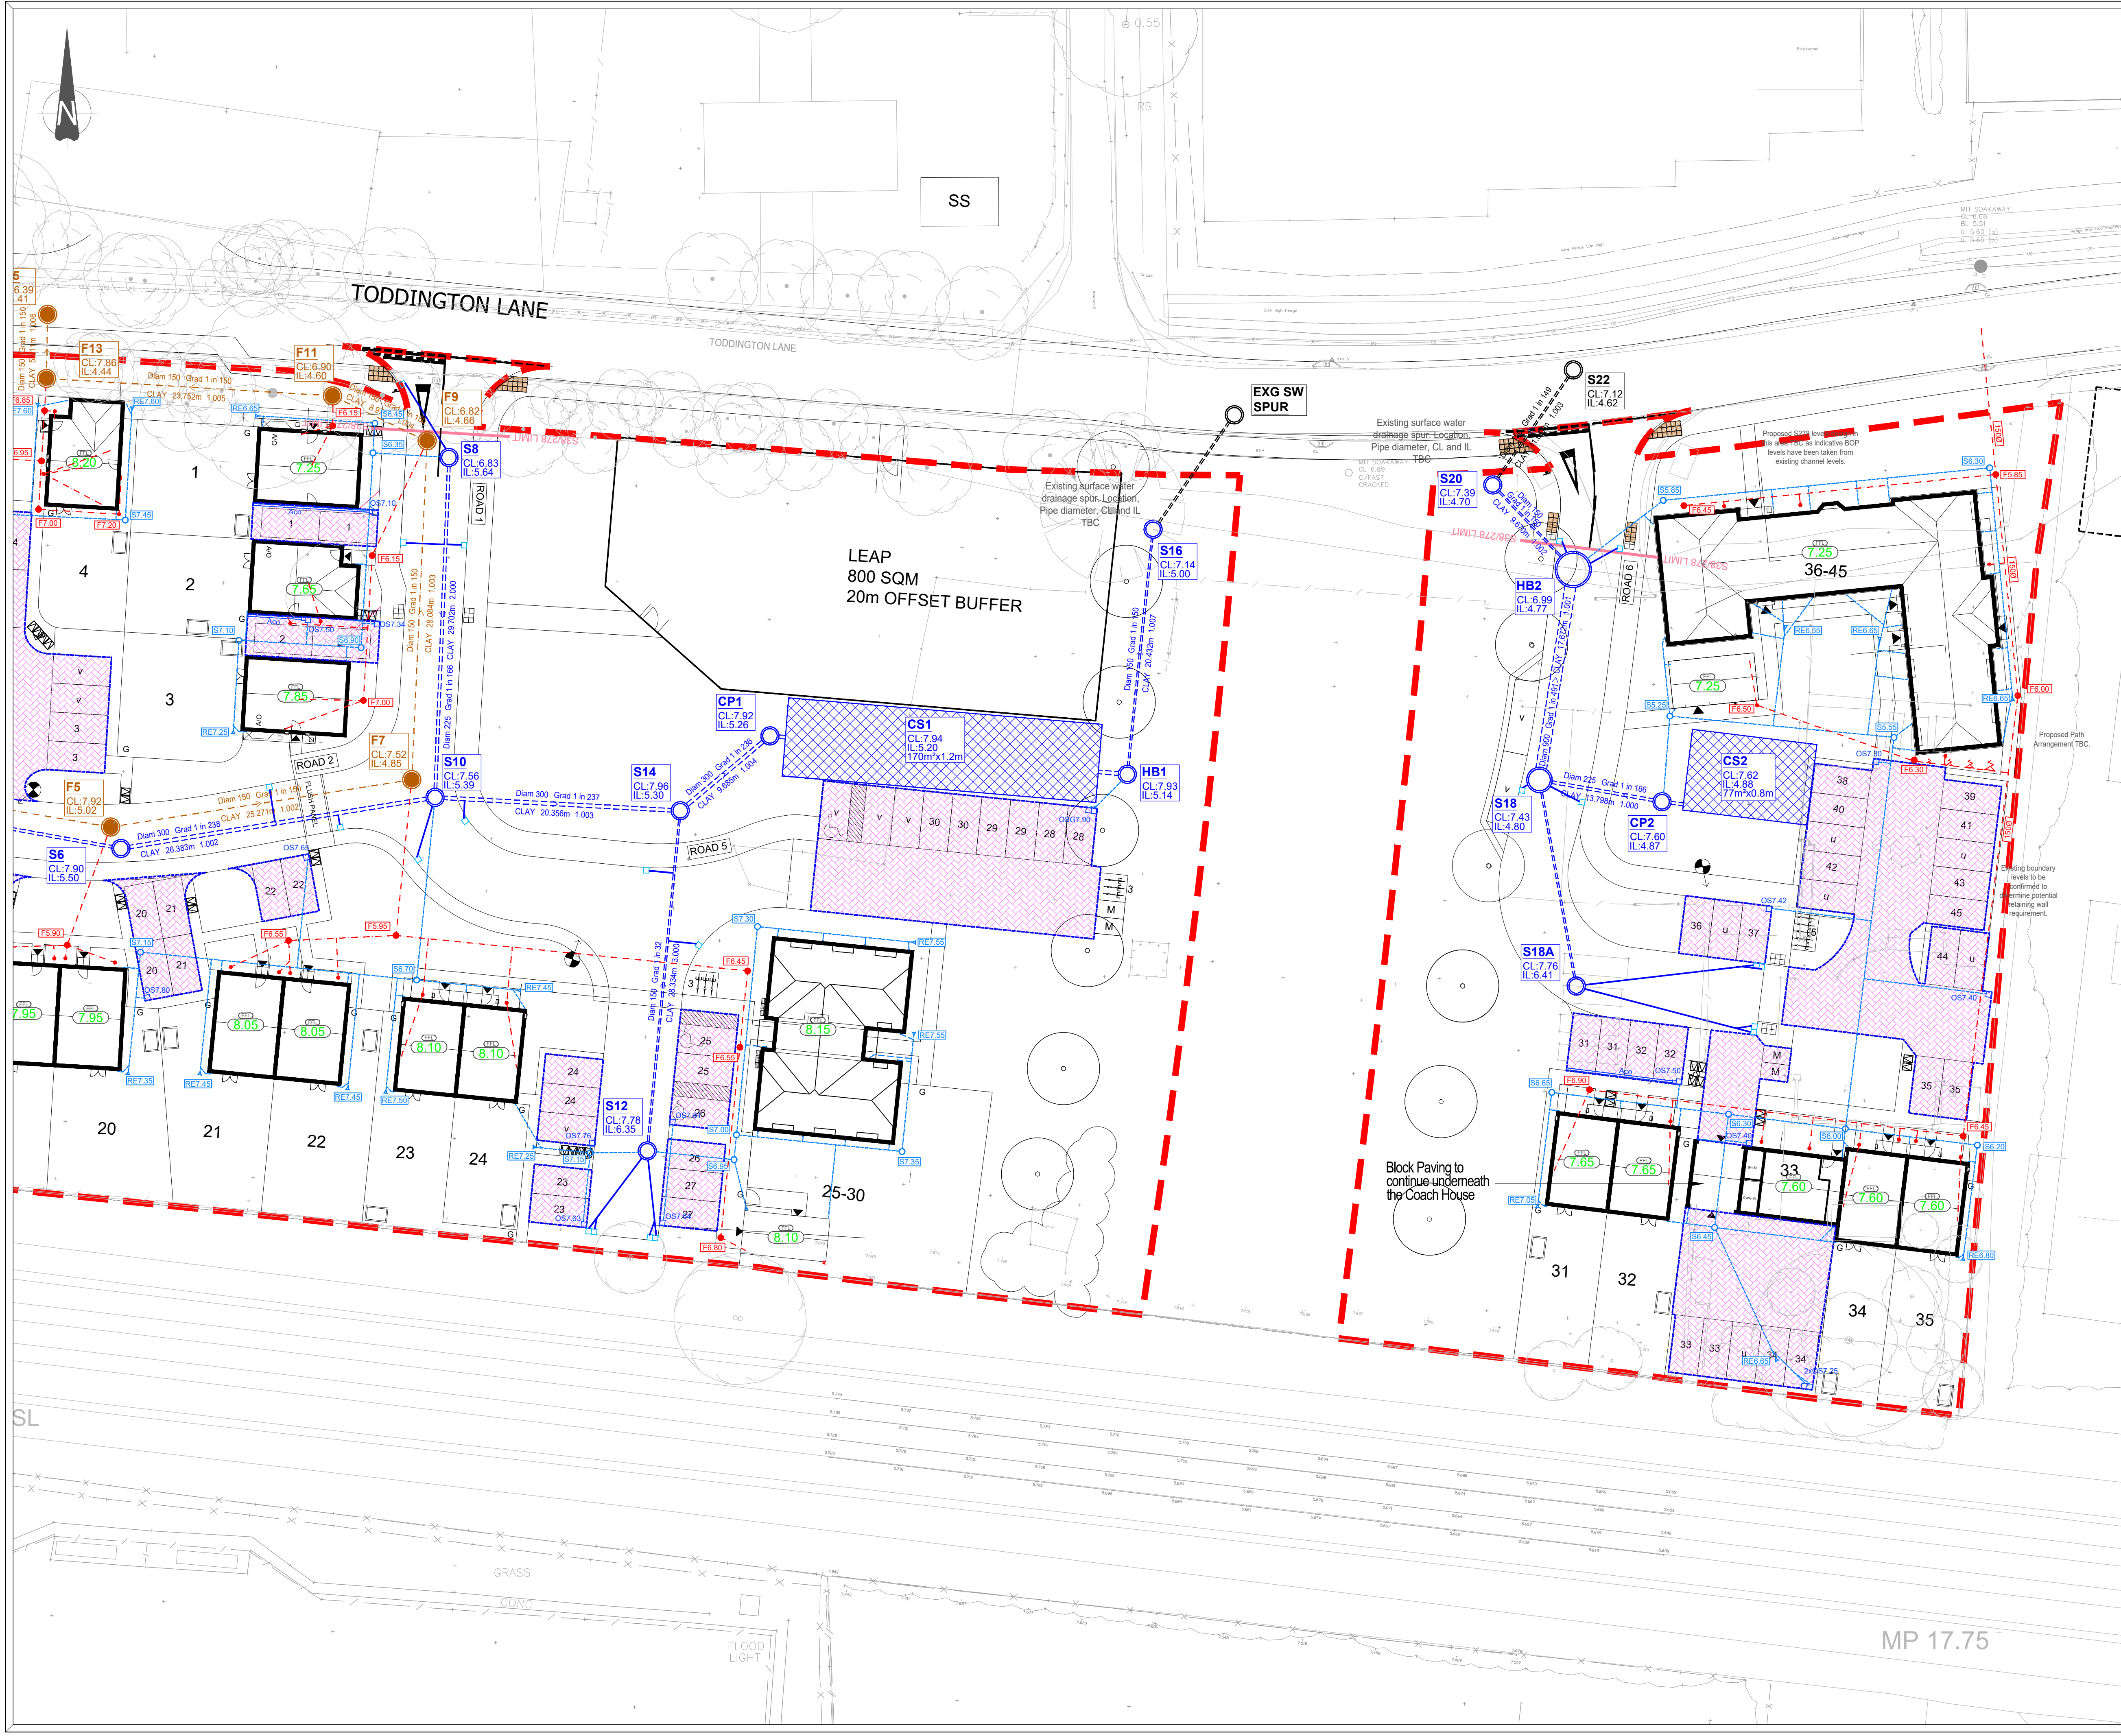

GENERAL NOTES

- This drawing is to be read in conjunction with relevant architectural and engineering drawings.
- Levels indicated in brackets are Finished Floor Levels and are 150mm above adjacent finished ground levels unless otherwise stated.
- Levels of the existing road at the point of tie-in with proposed site road must be checked prior to commencement of works.
- Any discrepancies between the details shown and actual on site conditions to be reported immediately to the engineer prior to commencement of works.

Drainage Legend:

General

- (140.00) Proposed Finished Floor Level
- (139.85) Proposed Garage Slab Level

Private Drainage

- Foul Water Sewer (1000mm unless otherwise stated)
- Storm Water Sewer (1000mm unless otherwise stated)
- Foul Water 525mm Inspection Chamber (Max. Depth 300mm)
- Storm Water 525mm Inspection Chamber (Max. Depth 300mm)
- Foul Water 300mm Inspection Chamber (Max. Depth 750mm)
- Storm Water Roding Eye & Level (Max. Depth 750mm)
- Acco Drain
- Proposed Cellular Storage
- Proposed Outlet Sump and Level
- Porous Tanked Paving
- SW Sewer & MH
- FW Sewer & MH
- SW Manhole Ref. (Cover & Invert Levels)
- F01 CL:20.00 IL:18.80 FW Manhole Ref. (Cover & Invert Levels)
- Proposed Road Gully & Connection

G	Private drainage runs amended to suit revised layout.	28.02.20	JE
D	OS data added to drawing.	17.01.20	TB
C	Drawing amended to suit new layout.	16.01.20	TB
B	New layout added.	16.11.19	TB
A	Drawing amended to suit client's request.	03.10.19	TB
A	Approximate existing spur location added.	03.09.19	TB
A	Final issue.	13.08.19	CS

Rev. Description Date By

Drawing Status

FOR CONSTRUCTION

Client

PERSIMMON
Together, we make a home

Project

Littlehampton
West Sussex

Title

Private Drainage Layout
Sheet 2 of 2

BANNERS GATE
CIVIL, STRUCTURAL & ARCHITECTURAL DESIGN SERVICES
10-11 Birmingham Street, Halesowen, West Midlands B63 3HN
Tel: 0121 687 1500 Fax: 0121 687 1501
E-mail: mail@bannersgate.com

Scale	A1 @ 1:250	Drawn	CS
Date	August 2019	Checked	TB
File	19163 / dwgs / civils / current	Drawing	19163 / 122G