



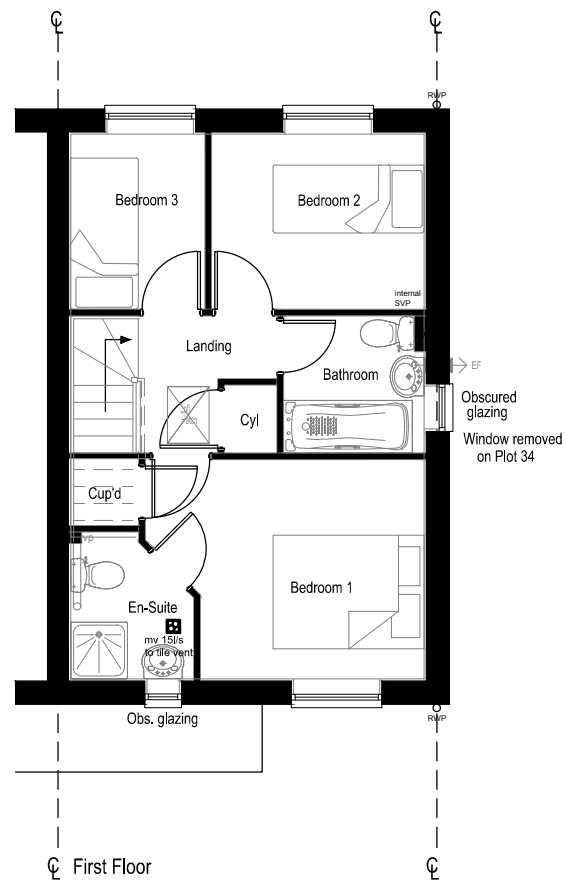

Plots: 11, 14, 34 - AS
12, 16, 35 - HANDED

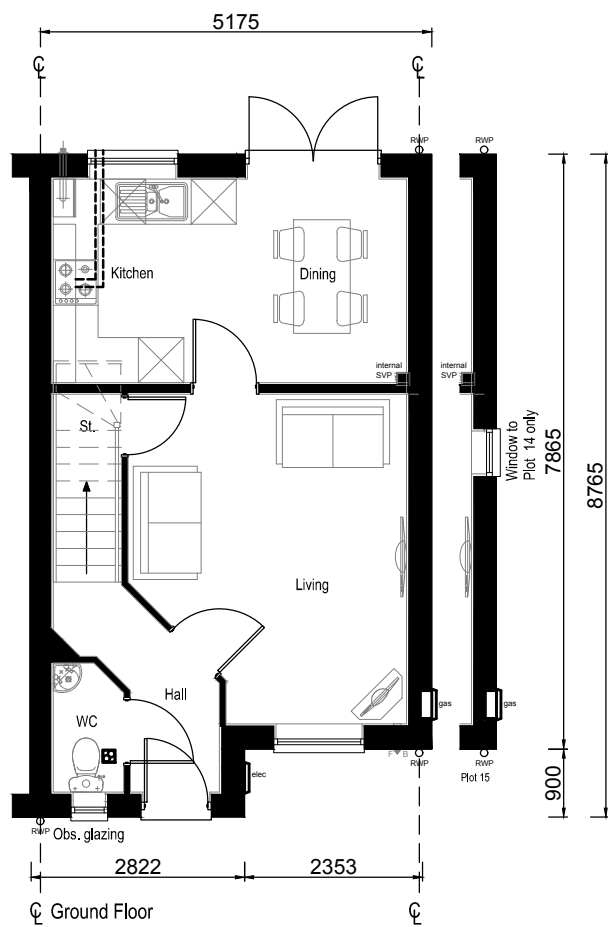

Scale
1:100

C	Plot numbering updated due to layout changes.	10.02.20
B	Plot numbering updated to reflect changes made to layout.	29.03.19
A	Plot numbering updated to reflect changes made to layout.	10.07.18
Rev		Date



Persimmon Homes Thames Valley
Persimmon House, Knoll Road,
Camberley, Surrey GU15 3TQ
Tel: 01276 808080

Site:	Date:
PHASE 3 Littlehampton Parcel A2.B6	March 2018
Scale:	1:100 @ A3
Dwg No:	544_PL_HAN_100

Drawing Title: **Hanbury
Proposed Floor Plans**

Drawing Status:	Drawn:	Checked:
SUBMITTED	VW	ME/RC
	Rev:	C