
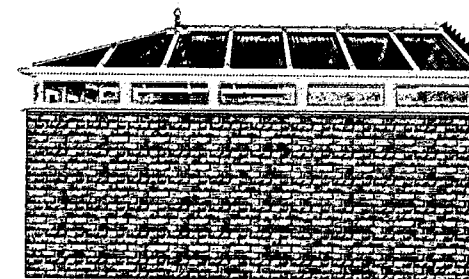


Kayvex Windows & Conservatories Ltd
Unit 1
Duke Street
Littlehampton, West Sussex, BN17 6EU
Tel : 01903 723362 & 01243 866341
Fax: 01903 733082

Design prepared for:

Mr & Mrs Nally

Ref: JA/1/Nally

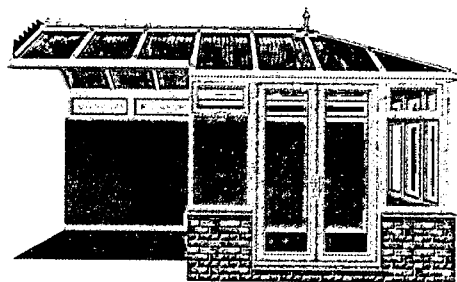

External Width : 3000 mm
External Depth : 5100 mm
Ridge Height : 2902 mm
Roof Pitch : 25.0°
Dwarf Wall Ht : 600 mm
Frame Height : 2100 mm
Floor Area : 12.03 m²
Base Area : 14.46 m²
Internal Volume : 33.00 m³
External Volume : 37.55 m³
Max DPC Height : 150 mm

Notes:

