




PLAN VIEW Scale 1:100

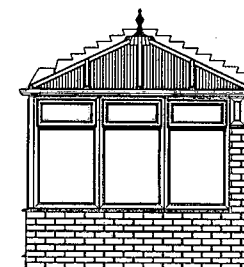

FRONT ELEVATION Scale 1:100

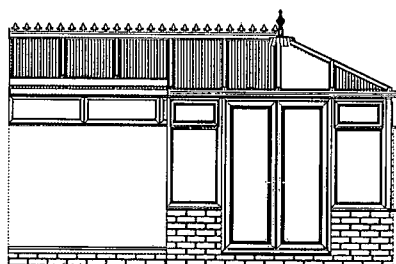

LEFT VIEW Scale 1:100

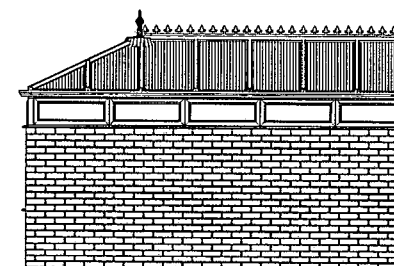

RIGHT VIEW Scale 1:100

Prepared for: Mr & Mrs Nally
Reference: JA/1/Nally
Date: 23 / 10 / 2008
Designers Signature:

O/A Width: 3000 mm O/A Depth: 5100 mm
Gutter Ht: 2100 mm
Roof Pitch: 25.0°
Internal Volume: 33.00 m³
Dwarf Wall Ht: 600 mm
Floor Area: 12.03 m²

Kayvex Windows & Conservatories Ltd
Unit 1
Duke Street
Littlehampton, West Sussex, BN17 6EU

: 01903 723362 & 01243 866341 Fax: 01903 733