



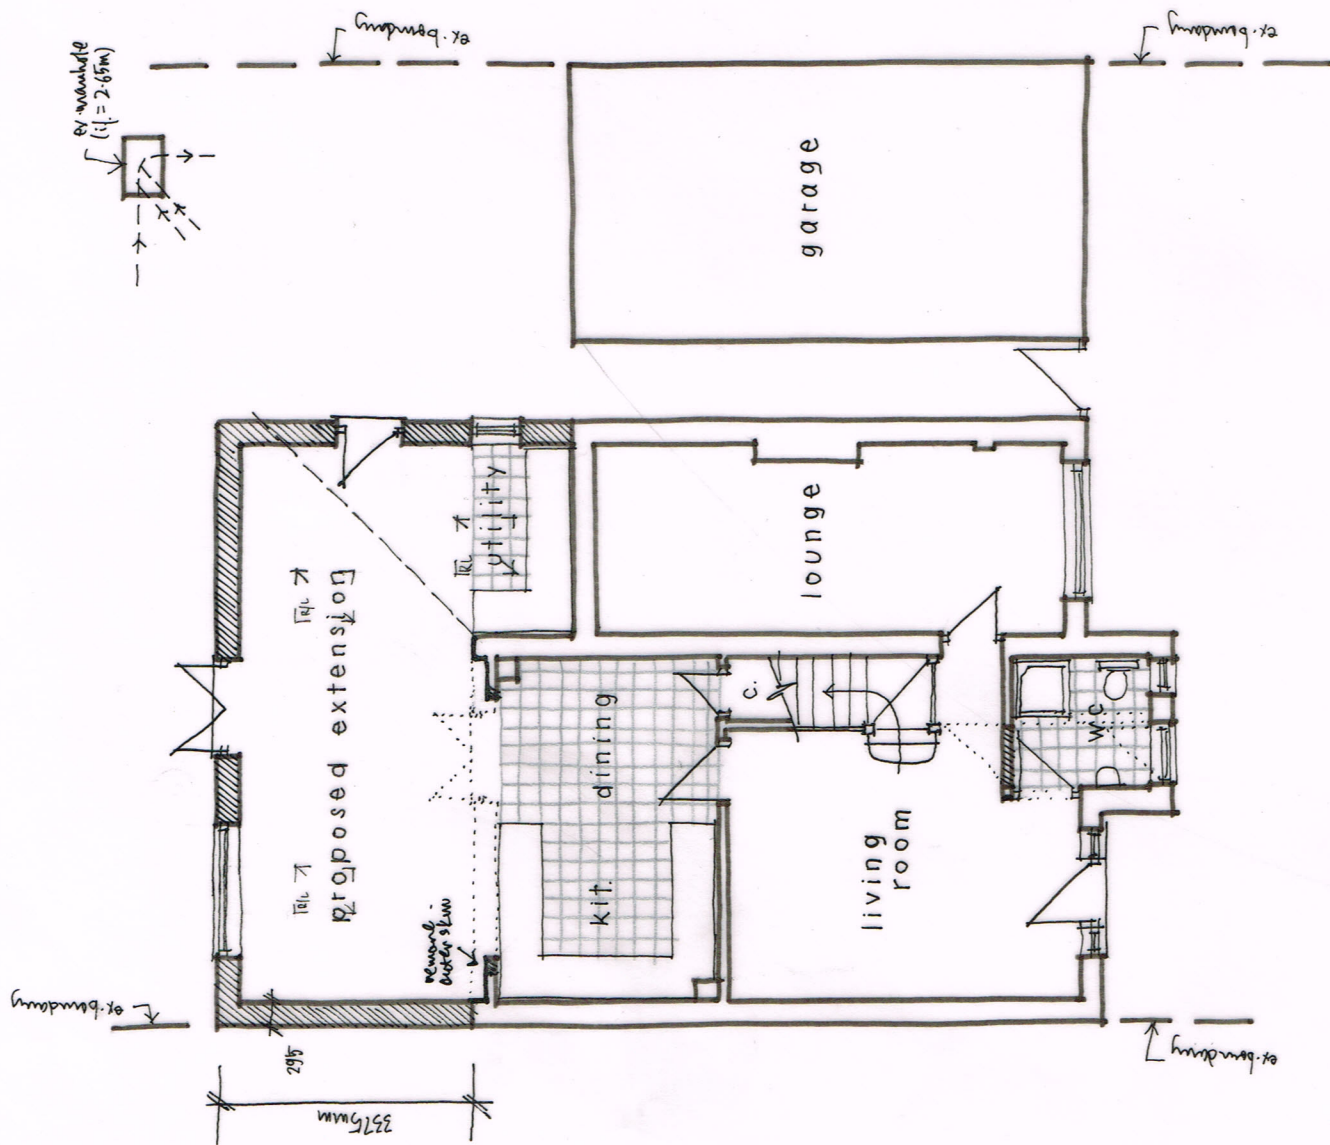

1st FLOOR PLAN

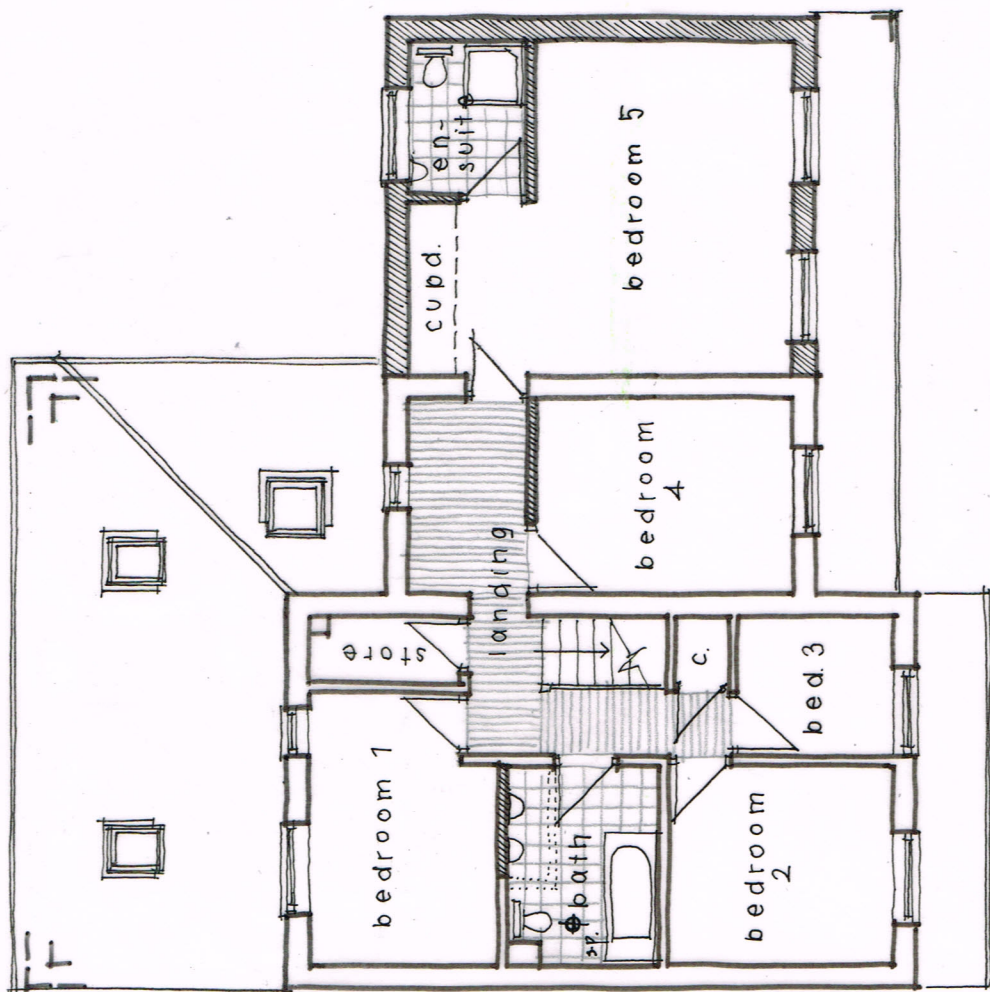

B - 1st floor rear extension omitted, 1st floor side extension over garage added 24/9/15
 Revisions A - layouts updated 28/4/15

6 CARVEL WAY, LITTLEHAMPTON
 Proposals 03 B

April 2015