





Location Plan
0m 5m 10m 15m 20m 25m
1:1250 Scale bar

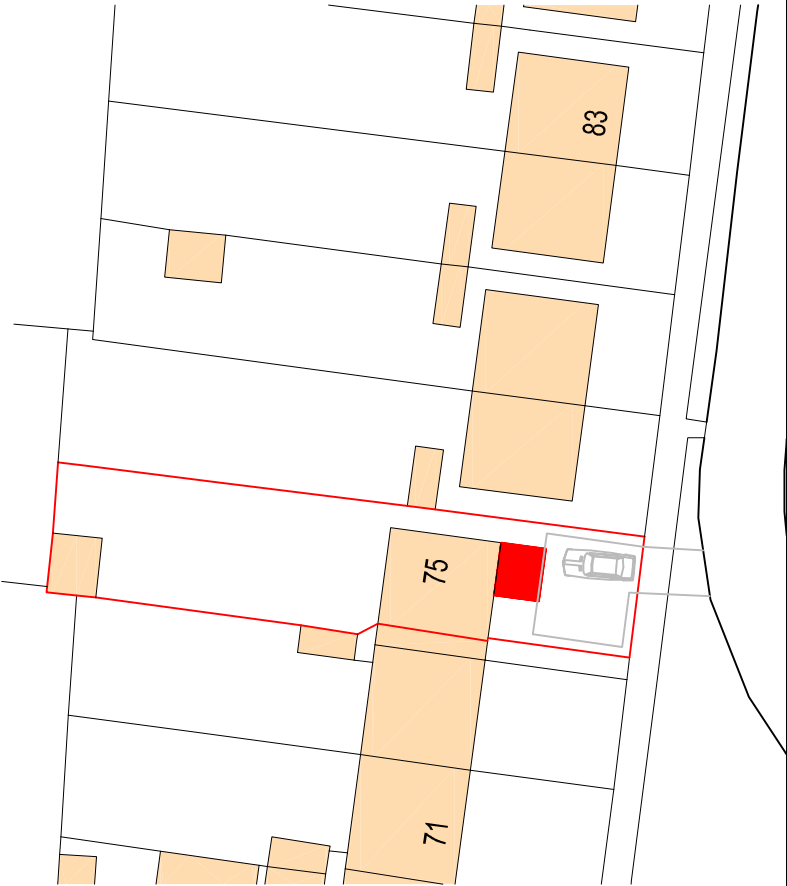

Site Plan
0m 5m 10m 15m 20m
1:500 Scale bar

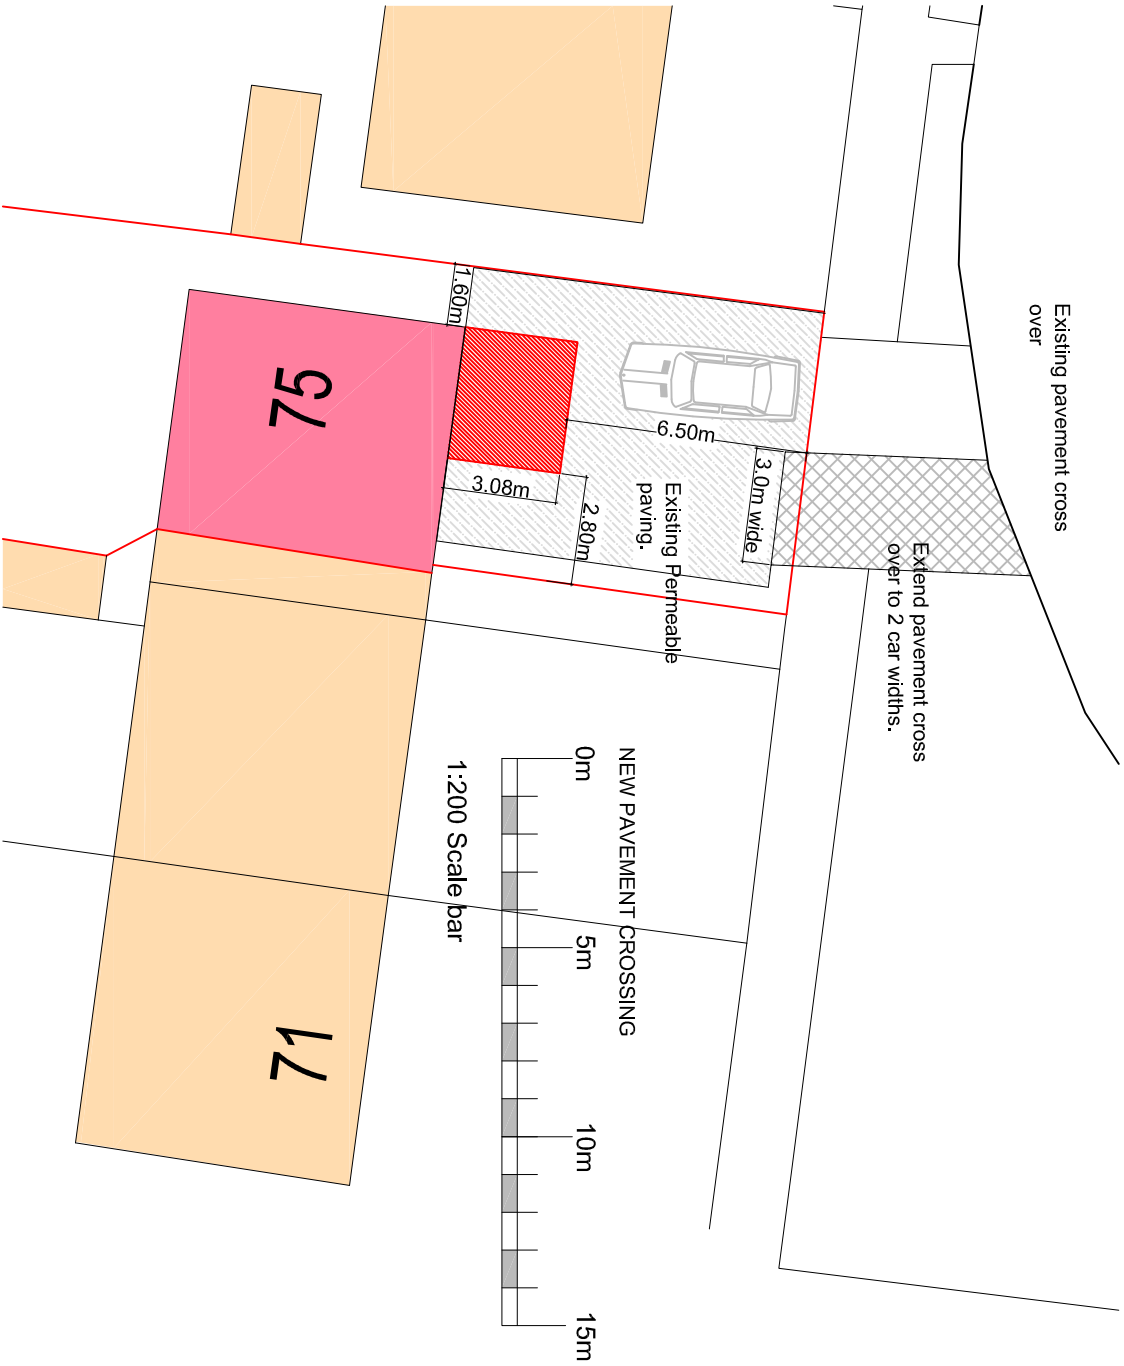


General Notes:

Do not scale dimensions from this drawing, unless for Planning purposes.

The Contractor is responsible for checking all dimensions on site prior to commencement of the works.

This drawing is to be read in conjunction with the specification.

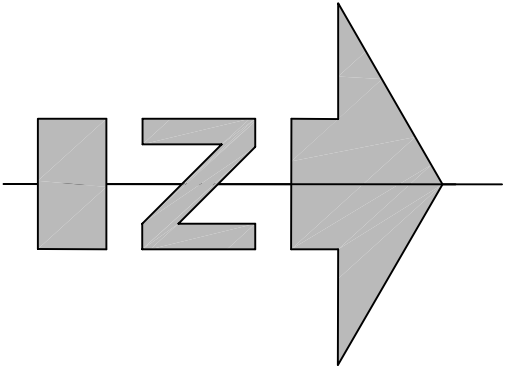

A 24.11.2020 Dimensions added to 1200 plan

Revision	Date	Description
Client:		
Mr P. Webb, 75 Griffen Crescent, BN17 7LH.		
Project:		
Front Extension		
Drawing Title:		
Site Plan and Location Plan		
Scale:	Date:	Drawn By:
Noted	11/11/2020	-
Drawing Number:	Revision:	
1406/001	A	

Brian Elstone Surveying Services Ltd
Brian Elstone, MCIOR, IMAPS, FCABE
Building Surveyor and Architectural Consultant
CDM Consultant
1 Heme Court, Station Road, Rustington,
West Sussex, BN16 3BQ
Phone: 01903 784884, Mobile: 07710 593021.
Email: brian@elstone.biz