


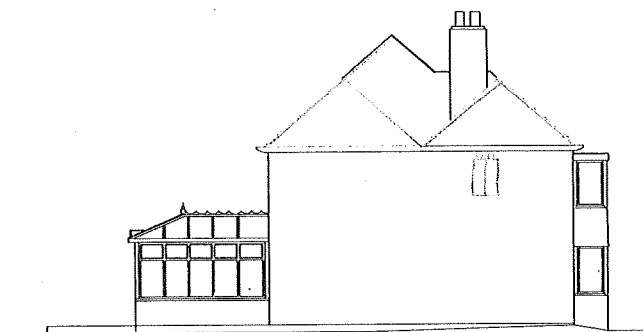

Side Elevation



Front Elevation





Side Elevation




Rear Elevation


EXISTING ELEVATIONS 1:200

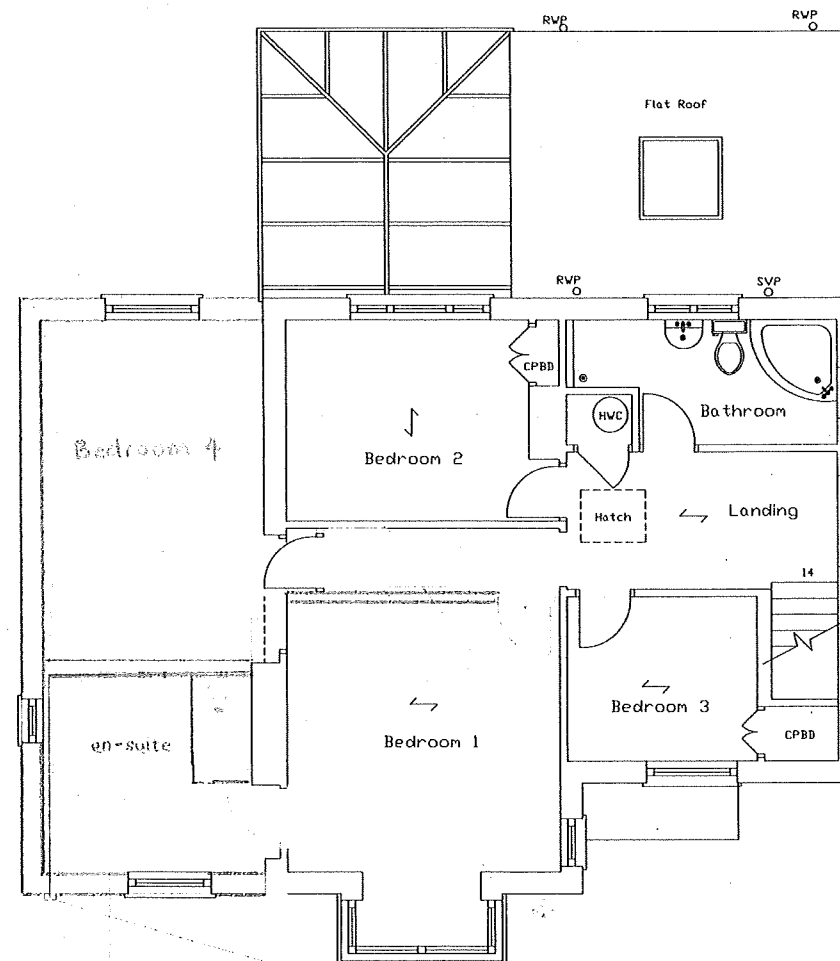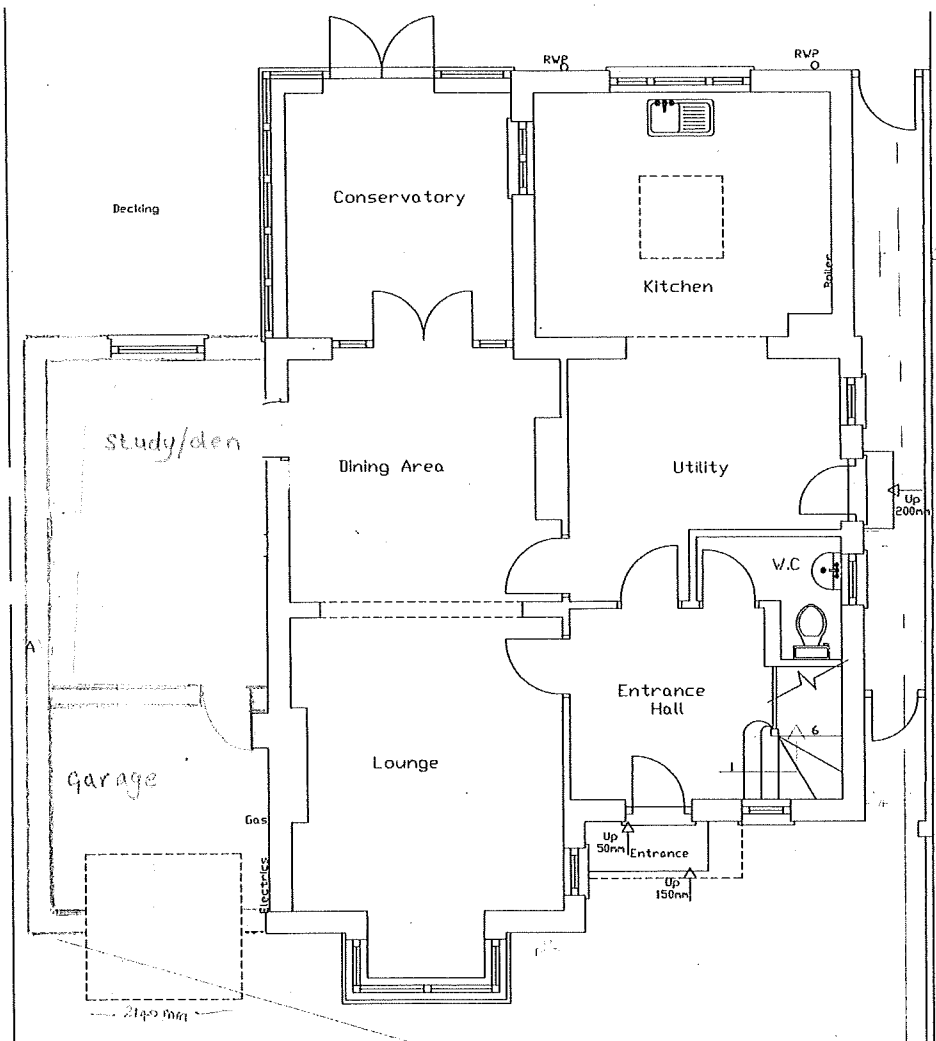


EXISTING FLOOR PLANS 1:100

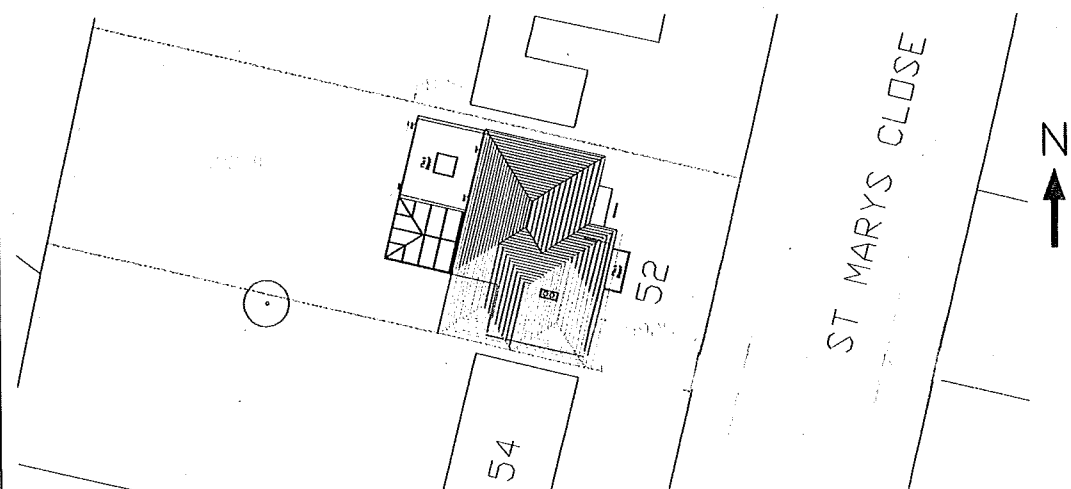

BLOCK 1:400

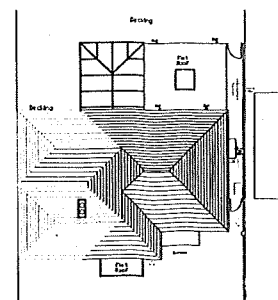

EXISTING ROOF PLAN 1:400

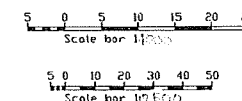

**MATERIALS**

|                             |               |
|-----------------------------|---------------|
| Walls                       | Brick         |
| Roof                        | Plain Tiles   |
| Windows                     | White UPVc    |
| Doors                       | Timber & UPVc |
| Boundary treatments         | n/a           |
| Vehicle Access/hardstanding | n/a           |
| Lighting                    | n/a           |
| Others (specify)            | n/a           |

|                    |         |    |      |
|--------------------|---------|----|------|
| 52 St. Marys Close |         |    |      |
| Littlehampton      |         |    |      |
| Sussex             |         |    |      |
| BN17 5QQ           |         |    |      |
| CURRENT            |         |    |      |
| Issue              | Details | By | Date |
| SCALE              |         |    |      |
| DATE               |         |    |      |
| DRAWING NUMBER     |         |    |      |