


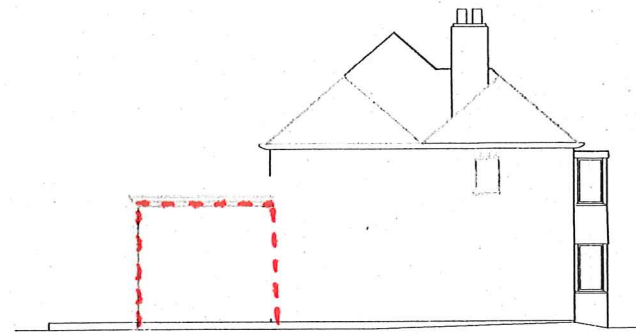

Side Elevation



Front Elevation





Side Elevation



Rear Elevation


PROPOSED ELEVATIONS 1:200

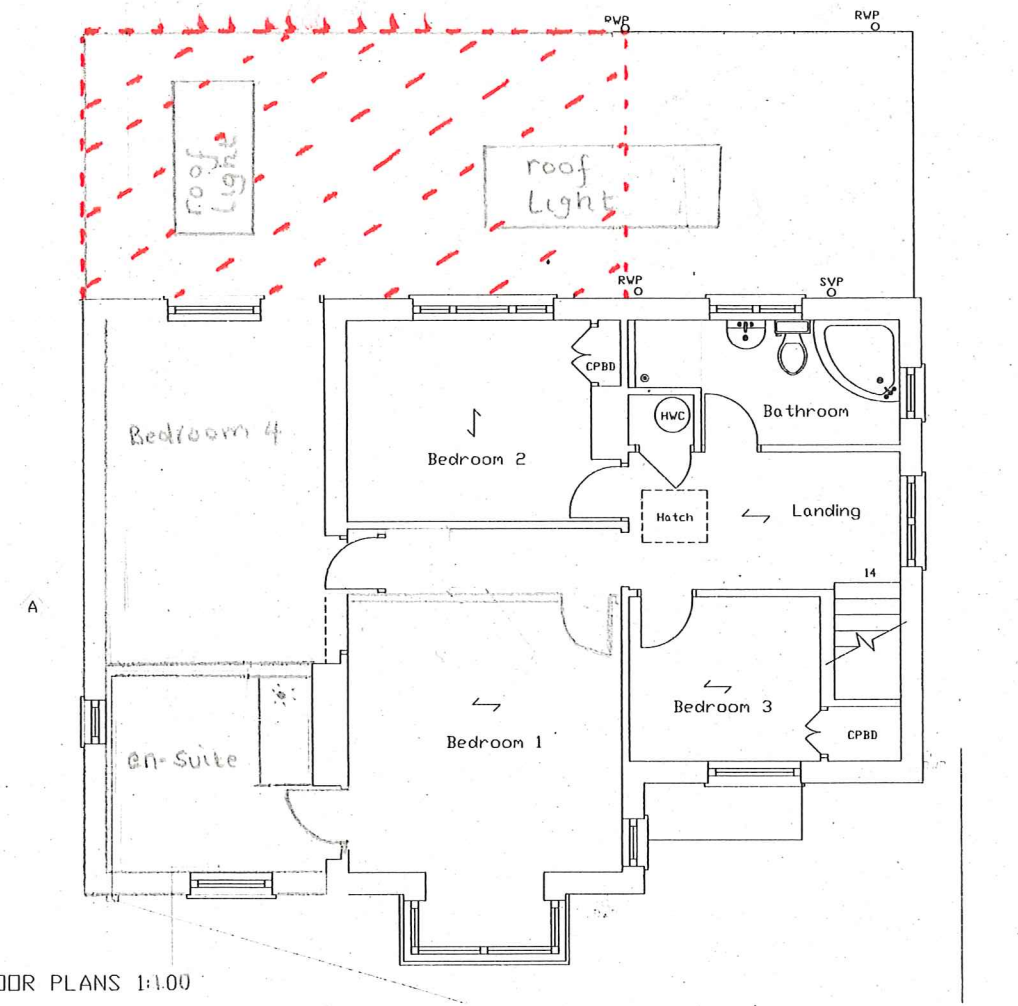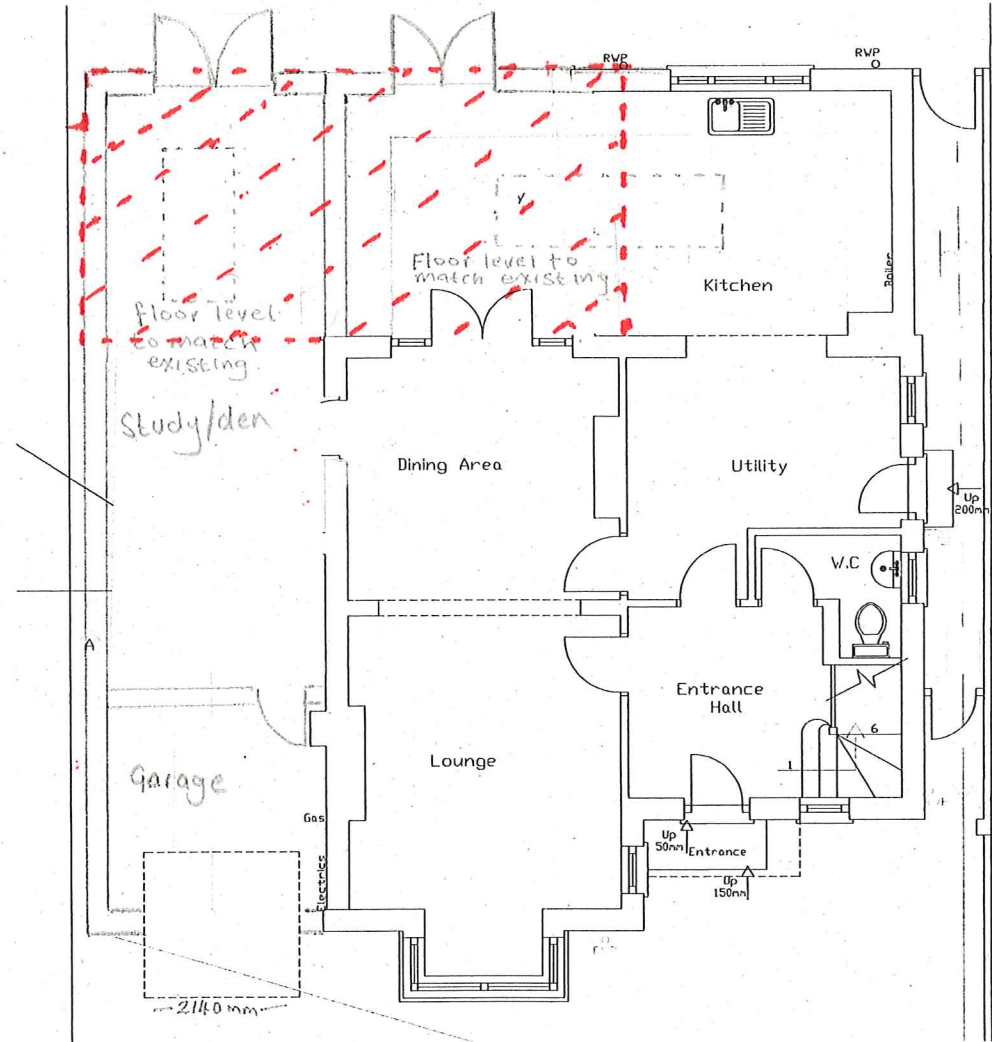


PROPOSED FLOOR PLANS 1:100



BLOCK 1:400

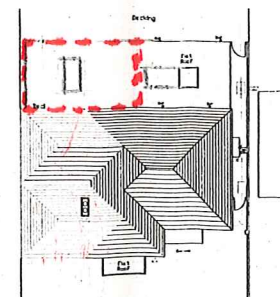

PROPOSED ROOF PLAN 1:400

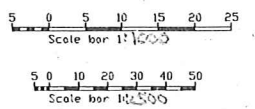

MATERIALS

	EXISTING	PROPOSED
Walls	Brick	Brick
Roof	Plain Tiles	Plain Tiles
Windows	White UPVc	White UPVc
Doors	Timber & UPVc	UPVc White
Boundary treatments	n/a	
Vehicle Access/hardstanding	n/a	
Lighting	n/a	
Others (specify)	n/a	

52 St. Marys Close
Littlehampton
Sussex
BN17 5QQ

CLIENT

DATE

SCALE

DRAWING NUMBER