
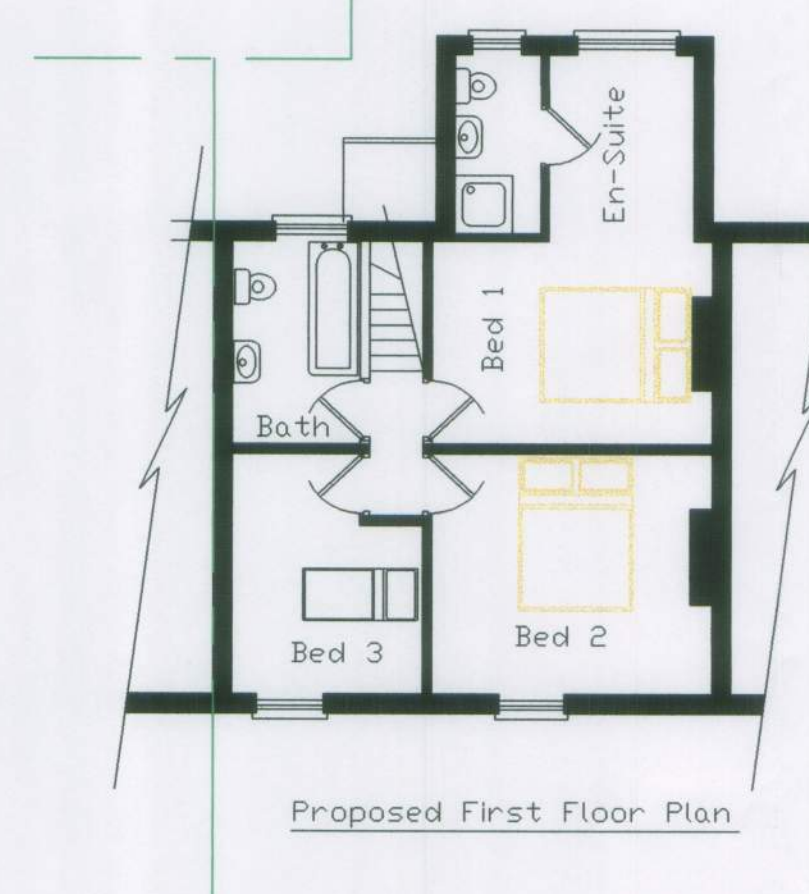
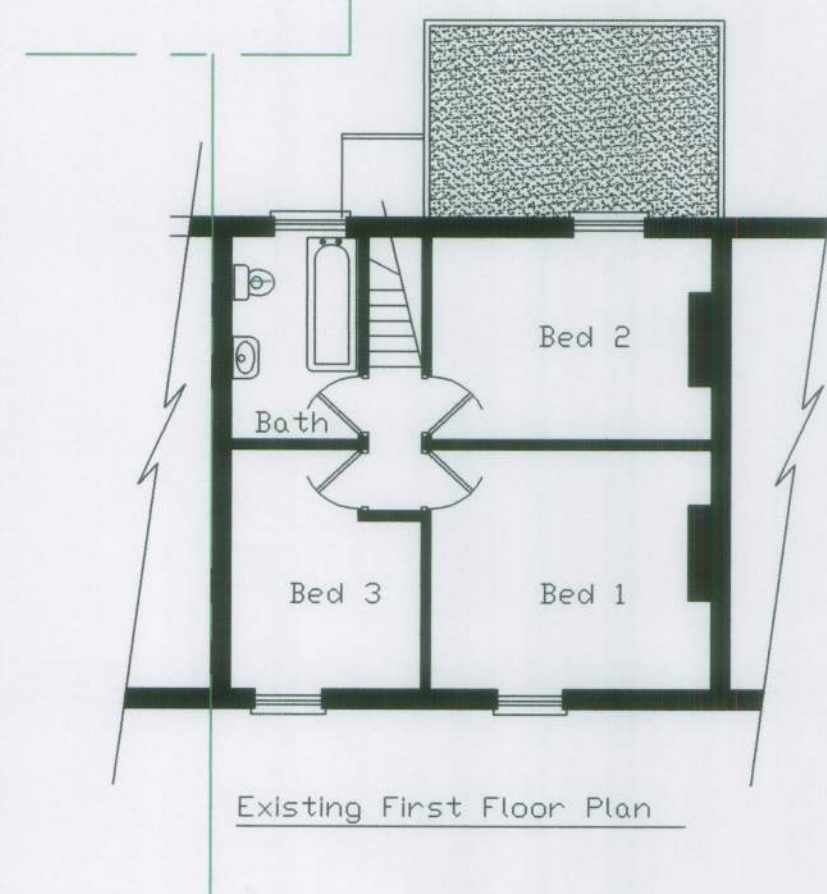
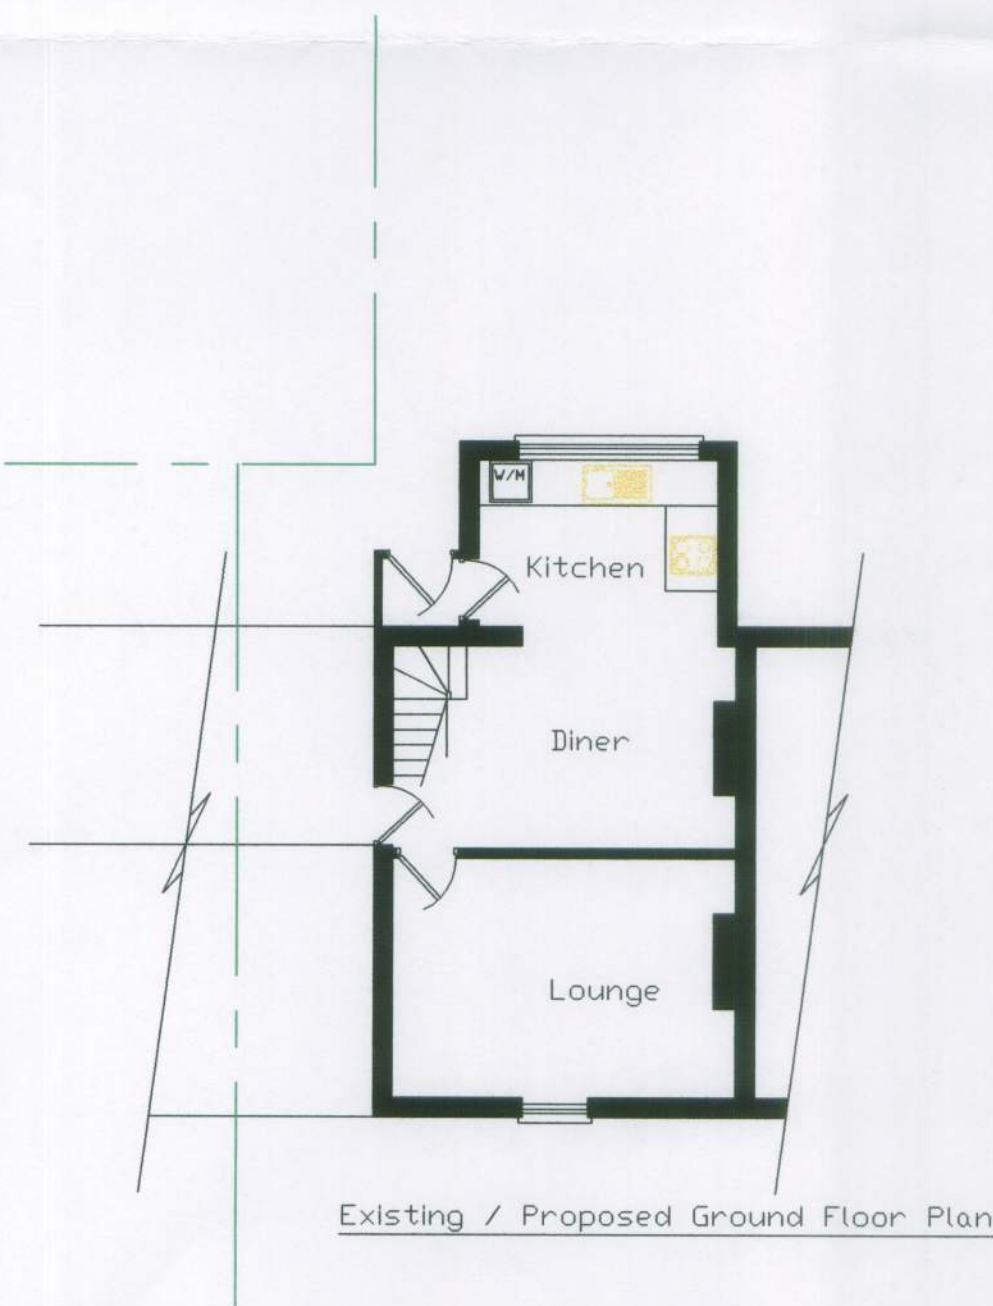


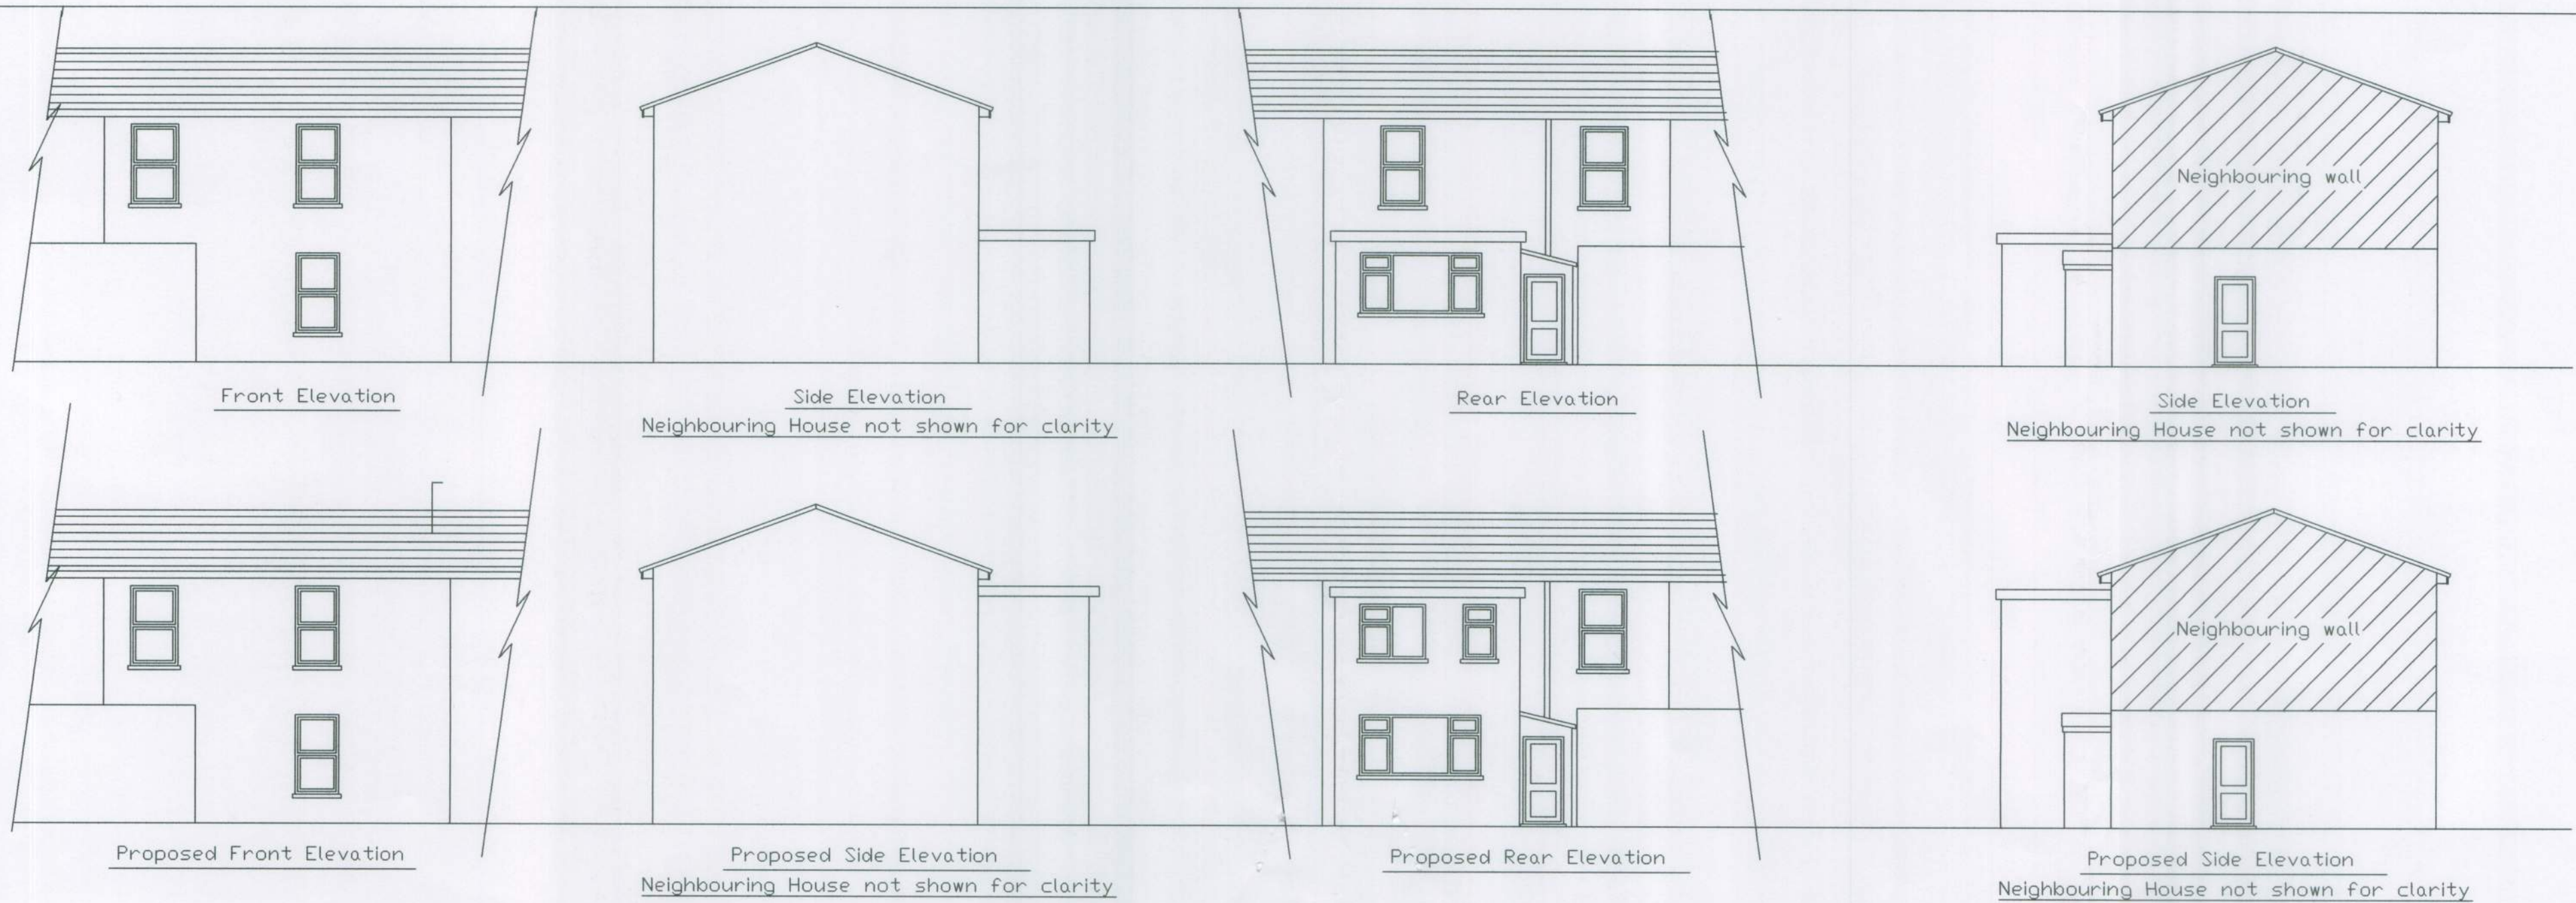

ALL DIMENSIONS ARE IN METRIC.
ALL DIMENSIONS ARE TO BE CHECKED ON SITE
BEFORE PROCEEDING WITH ANY WORK AND ANY
DISCREPANCY REPORTED AT ONCE.
THIS DRAWING AND DESIGN IS NOT TO BE COPIED
WITHOUT WRITTEN PERMISSION
THIS DRAWING IS FOR PLANNING PERMISSION ONLY
AND IS NOT A WORKING DRAWING.

Rev.B	02-03-2015	Elevations and plans altered to show Rear exit door & Boundary lines shown
Rev.A	20-02-2015	Proposed added to ground floor
P.Robinson		01243 555208 E.Mail-peterrob@sky.com
TITLE:-		Rear Extension @ 20 North street Littlehampton West Sussex BN17 6JJ
DATE:-	23rd January 2014	
SCALE:-	Plans & Elevations 1-100 Block Plan 1-500	
DRAWN:-	P.Robinson.	
DWG. No. 150122/1B		