




DO NOT SCALE

Use only written dimension. All dimension must be verified prior to works being put into hand and any discrepancies reported to the originator.

Health and Safety Information			
	Details	Sign	Date
Asbestos Survey			
Structural Check/Lifting & Handling			
Site Survey			
Access and Egress/Site Compound			
Hazards Identified			

Site orientation:

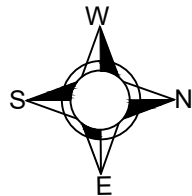

REV	Details of Revision	Date	Sign

Client



3100 Century Way, Thorpe Park, Leeds, LS15 8ZB

Tel: +44(0)113 306 6600
Fax: +44(0)113 306 6601

Project

Littlehampton APC
Flintstone Centre
Window & Door Replacement

Title

Flintstone Centre
Block Plan

Drawing No: LHAPC - Block Plan - 01

Scale	Drawn	OT	Checked	AK	OT
1:500					
Drawing size	Date	Date	Date	Date	Date
A4	28.11.25	19.12.25			22.01.26

Status

Planning