


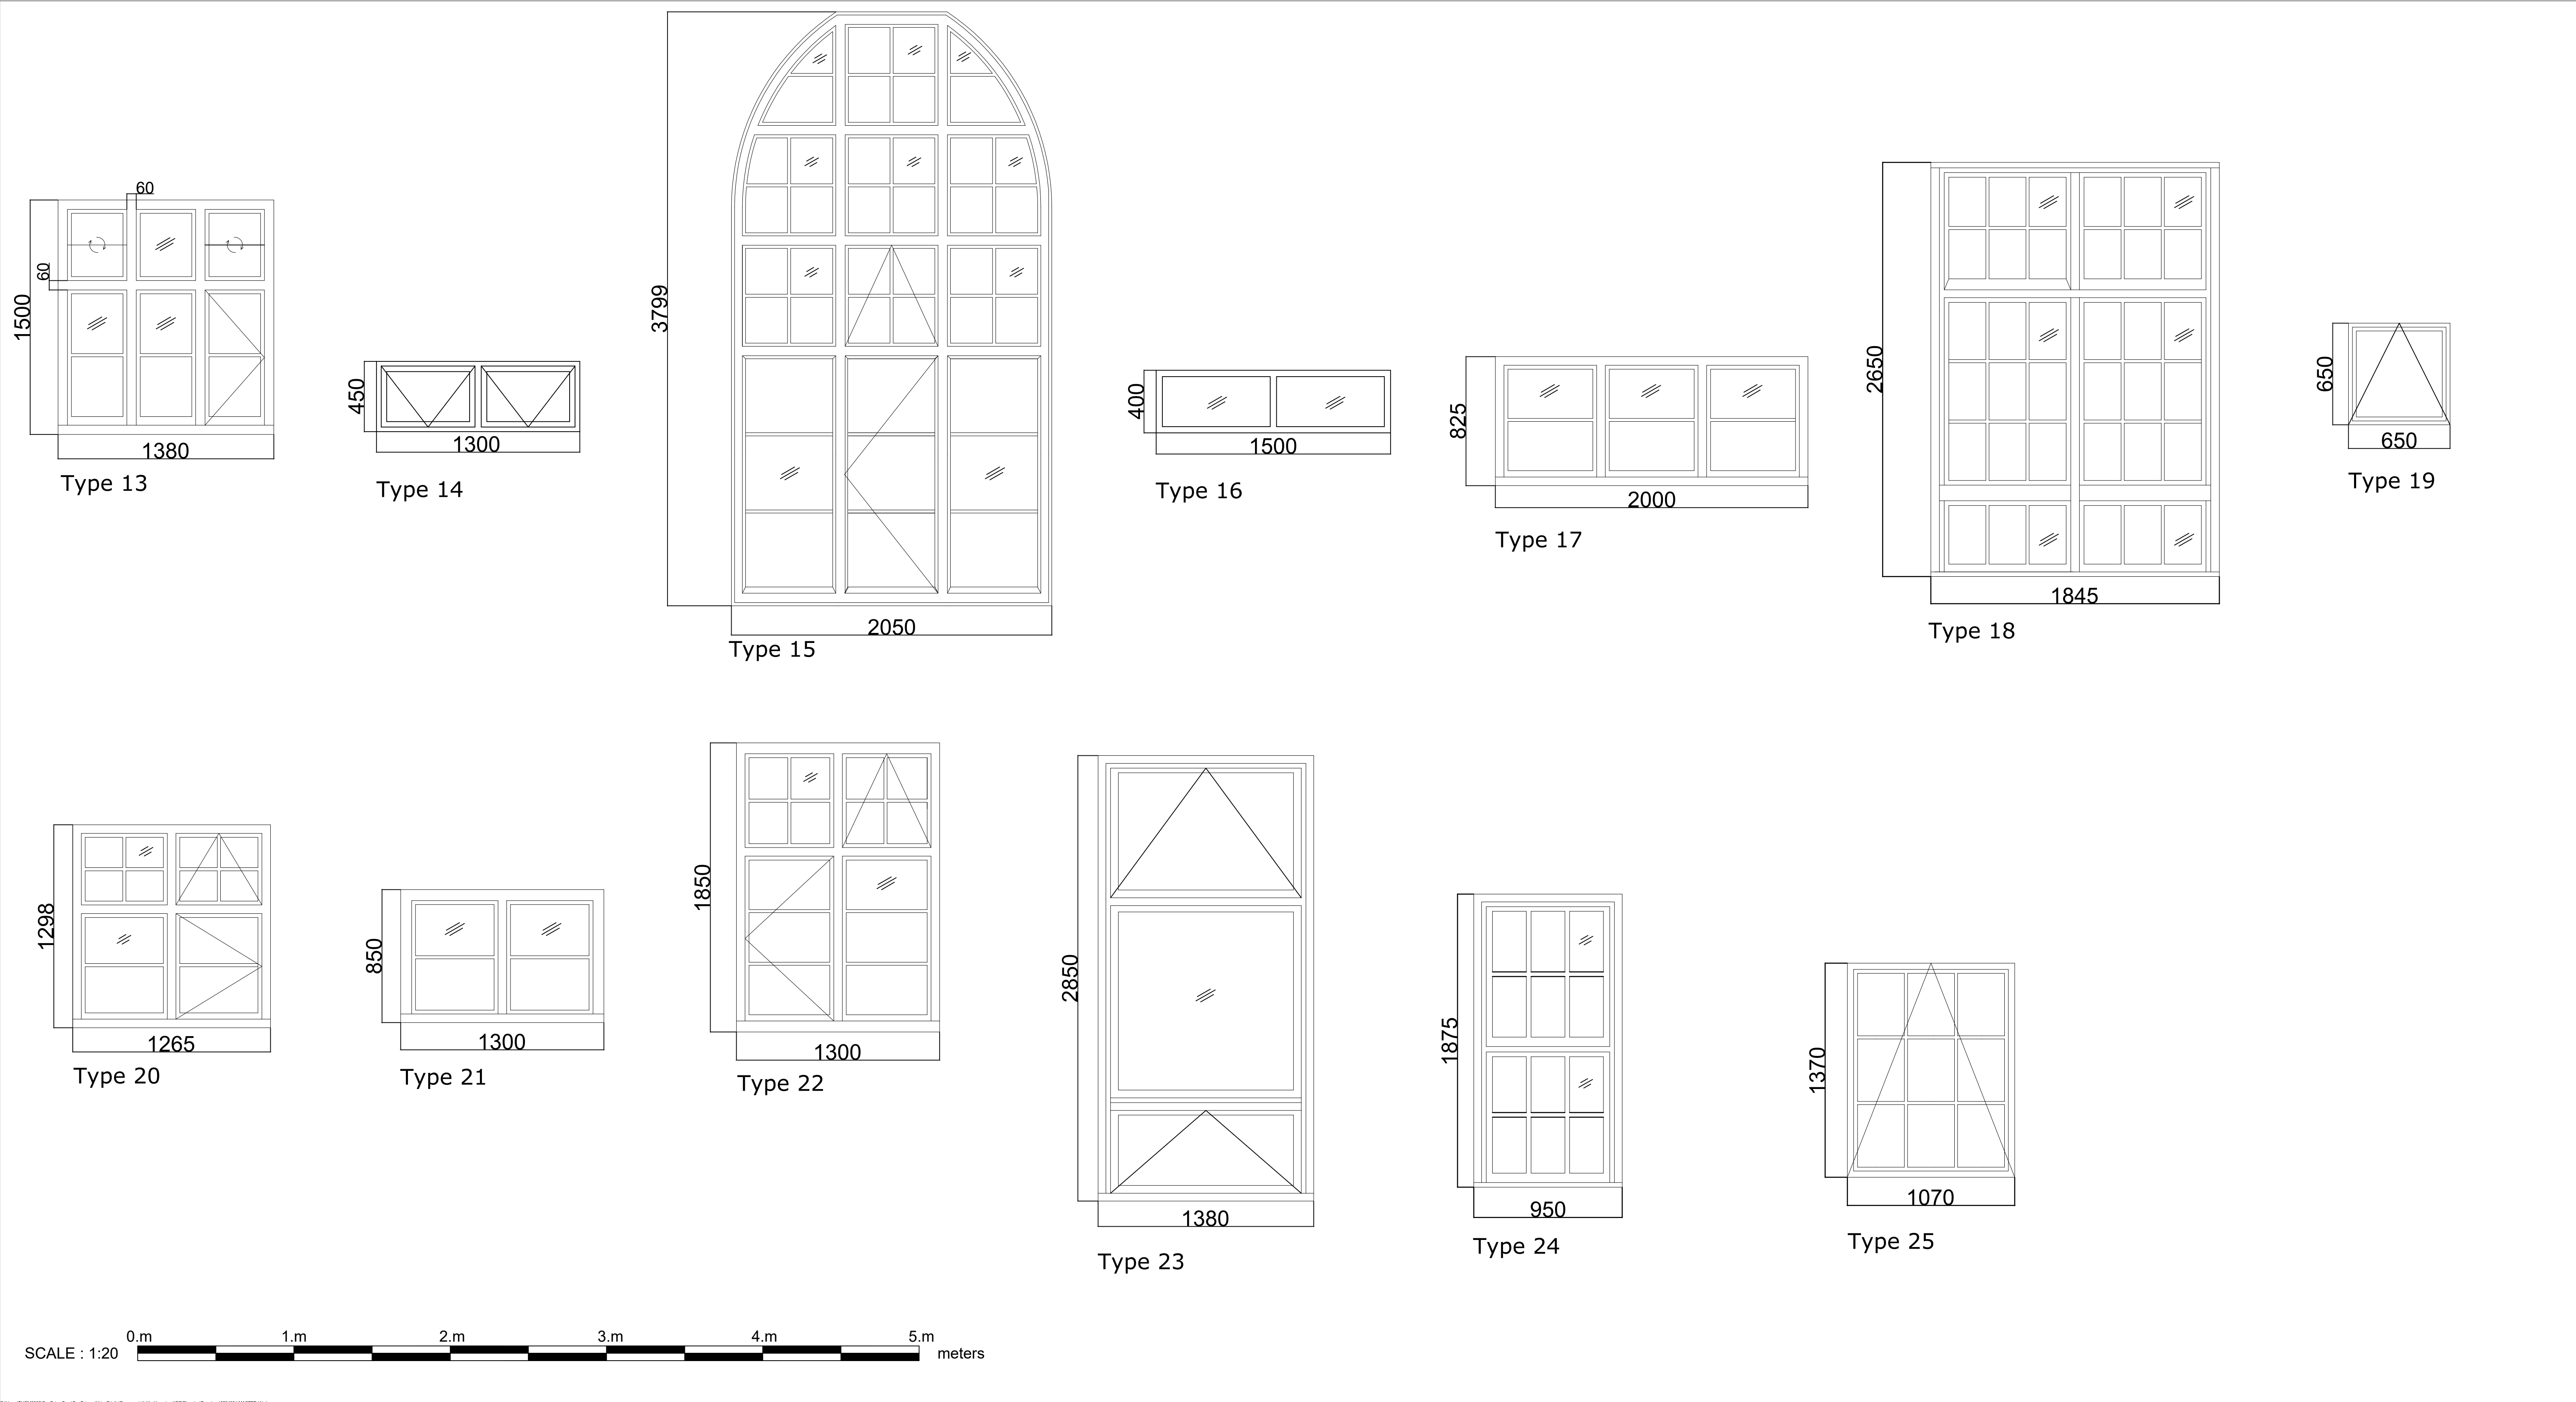

C:\Users\THOMAS\Documents\Corporate\AtkinsRéalis\Documents\Littlehampton APC\Planning\Drawings\020401 MASTER (1).dwg

DO NOT SCALE

Use only written dimension. All dimension must be verified prior to works being put into hand and any discrepancies reported to the originator.

Health and Safety Information

	Details	Sign	Date
Asbestos Survey			
Structural Check/Lifting & Handling			
Site Survey			
Access and Egress/Site Compound			
Hazards Identified			

Denotes bottom hung unit

Obscure glazing

Denotes top hung unit

Fixed glazing pannel

Denotes casement unit

Denotes central rotation opening

General Notes

REV	Details of Revision	Date	Sign
-----	---------------------	------	------

Client

Project Delivery Partnership

3100 Century Way, Thorpe Park, Leeds, LS15 8ZB

Tel: +44(0)113 306 6600
Fax: +44(0)113 306 6601

Project

Littlehampton APC
Flintstone Centre
Window & Door Replacement

Title

Existing Windows 02

Drawing No

LHAPC - Existing Windows - 05

Scale	1:20	Drawn	OT	Checked	CB	Co-ord	chk	AK
Drawing size	A1	Date	28.11.25	Date	19.12.25	Date	22.01.26	
Status	Planning							