


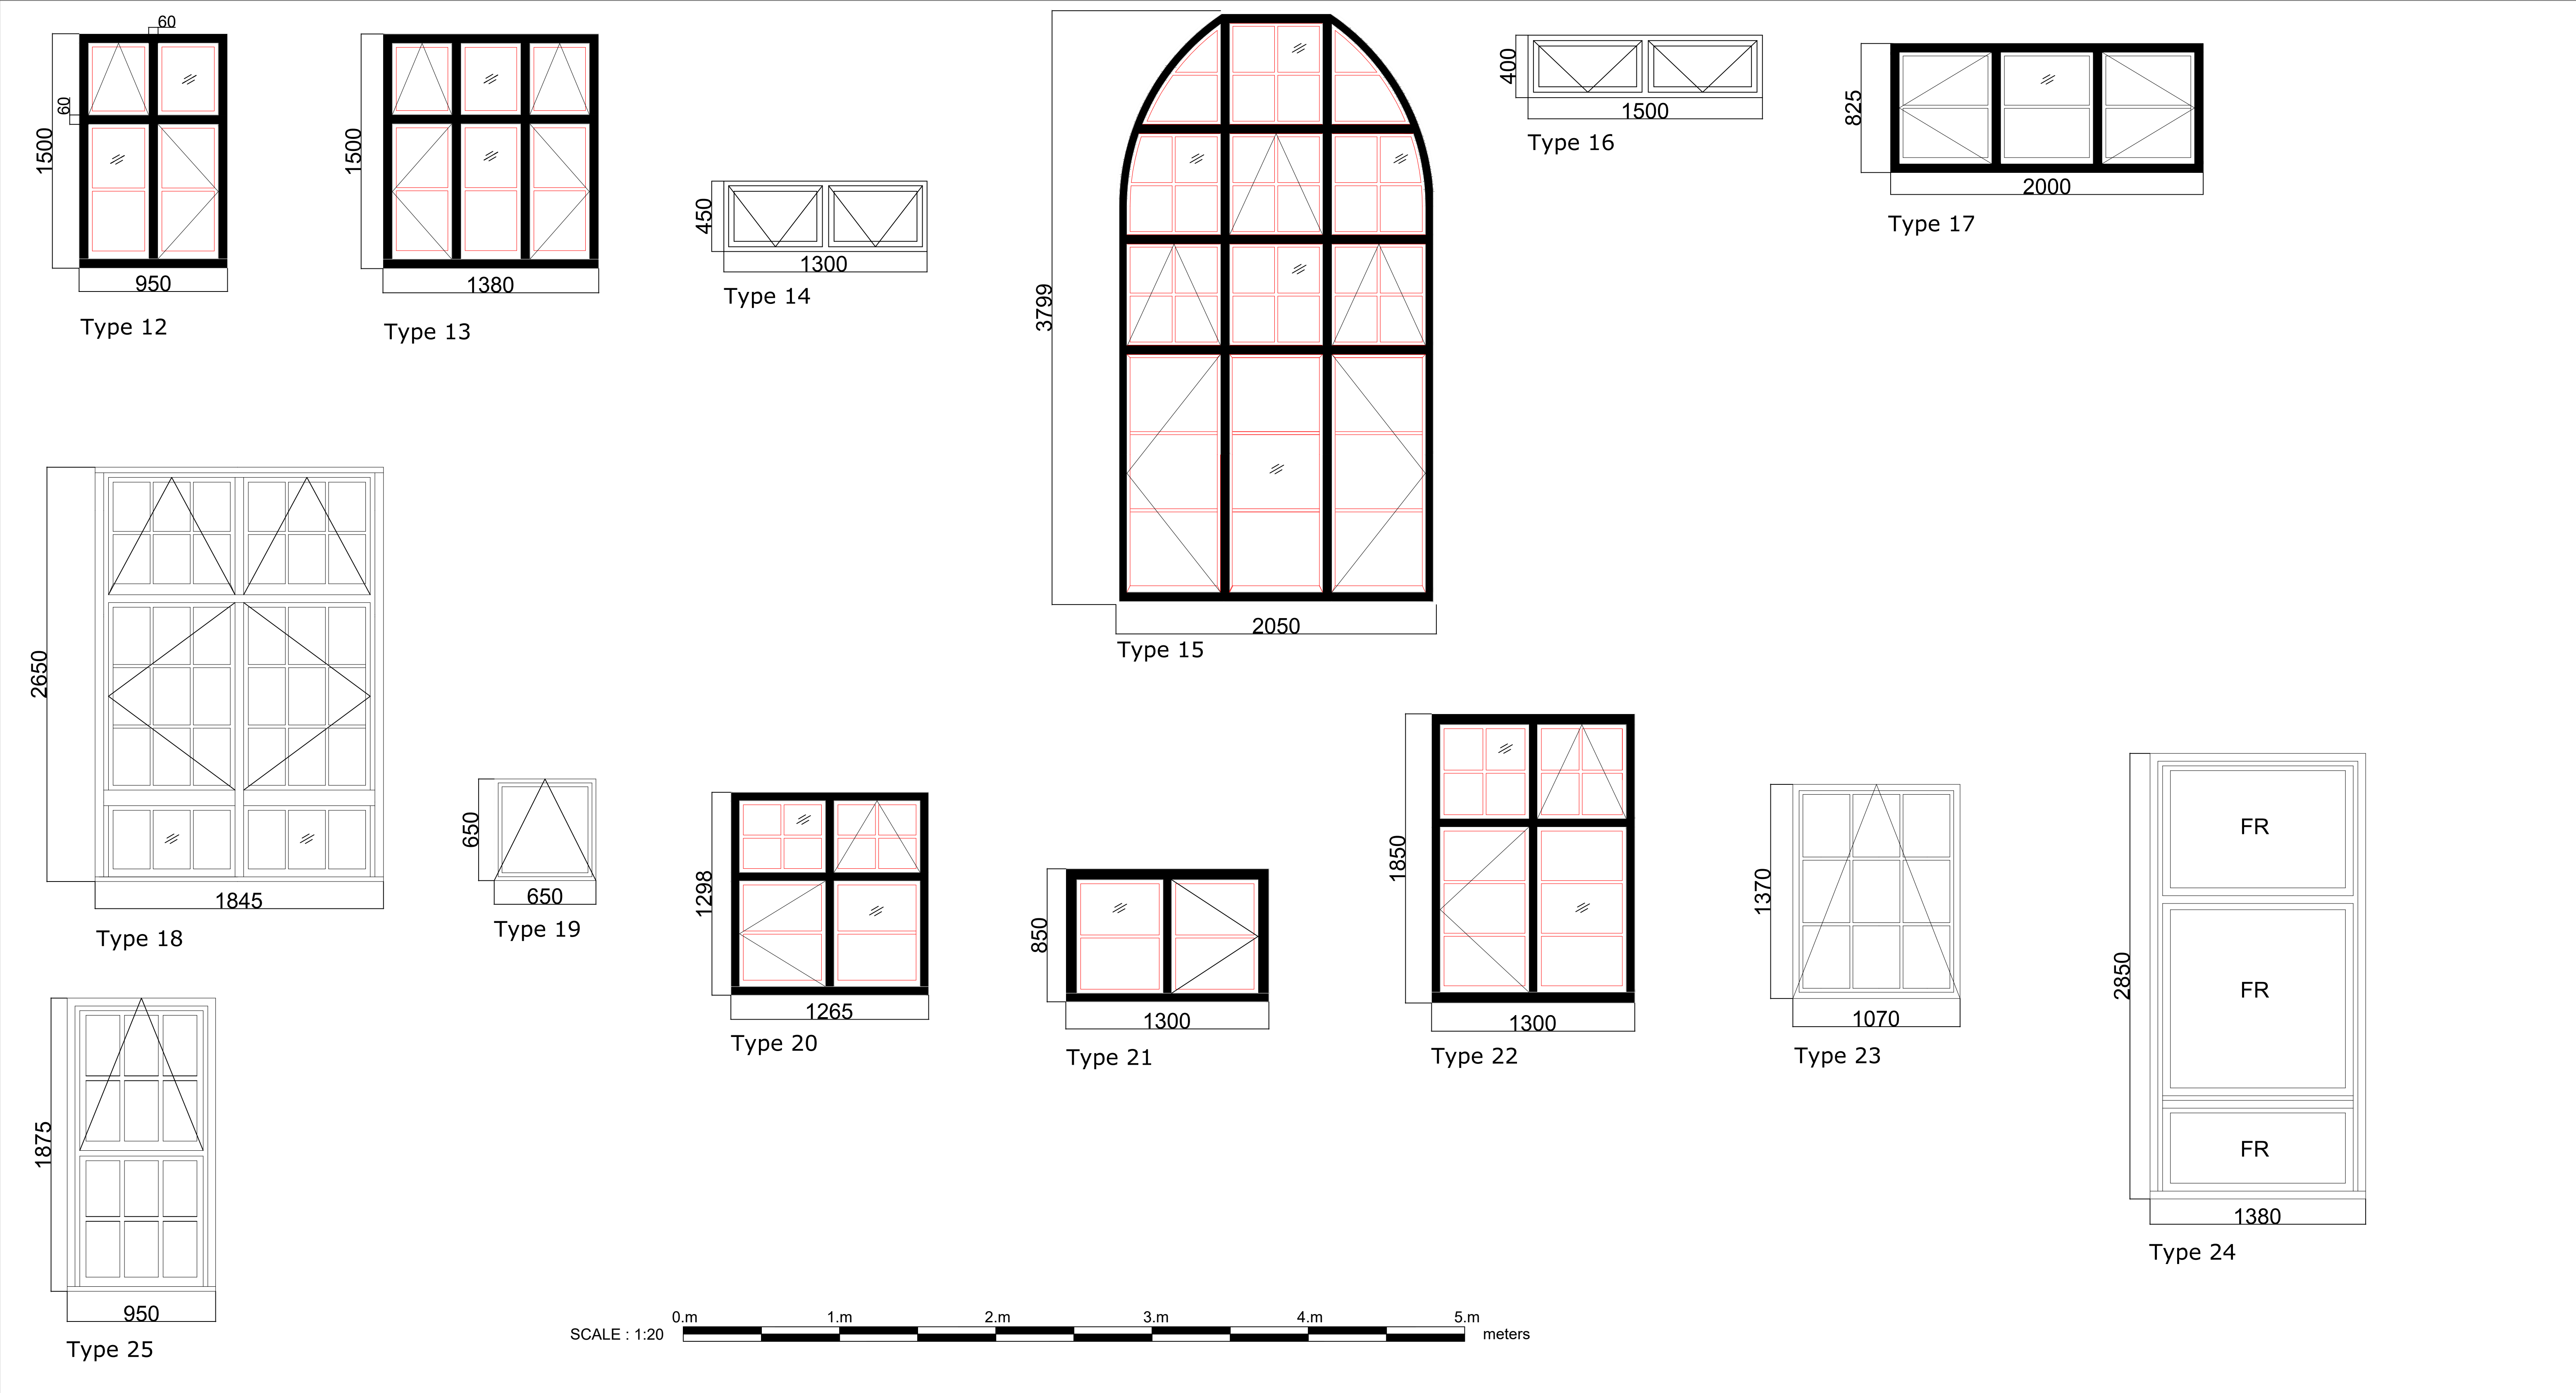

DO NOT SCALE
Use only written dimension. All dimension must be verified prior to works being put into hand and any discrepancies reported to the originator.

Health and Safety Information			
	Details	Sign	Date
Asbestos Survey			
Structural Check/Lifting & Handling			
Site Survey			
Access and Egress/Site Compound			
Hazards Identified			

- General Notes
- Denotes bottom hung unit
 - Denotes top hung unit
 - Denotes casement unit
 - Denotes central rotation opening
 - Obscure glazing
 - Internal frames and glazing to be replaced only - existing mullions and transoms to be retained
 - Fixed glazing pannel
 - Fire resistant glazing

REV	Details of Revision	Date	Sign	Client			
				3100 Century Way, Thorpe Park, Leeds, LS15 8ZB			
				Tel: +44(0)113 306 6600 Fax: +44(0)113 306 6601			
Project				Littlehampton APC Flintstone Centre Window & Door Replacement			
Title				Proposed Windows 2			
Drawing No				LHAPC - Proposed Windows - 07			
Scale	1:20	Drawn	OT	Checked	CB	Co-ord chk	AK
Drawing size	A1	Date	28.11.25	Date	19.12.26	Date	22.01.26
Status	Planning						