


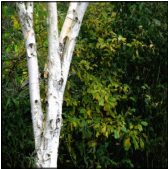

SPECIFICATION

-  1. Beech, Green (*Fagus sylvatica*)
Shrubs to exist within common garden areas. 60-90cm Bare Root 36 plants/sqm
-  2. Box (*Buxus sempervirens*)
shrubs to exist within rear gardens. 2 litre pots 6 plants/linear metre-2 plants deep
-  3. Buckthorn (*Rhamnus cathartica*)
shrubs to exist on street / boundary facade.60-90cm Bare Root 1+1, 16 plants/sqm
-  4. Silver Birch (*Betula pendula* 'Tristis')
to exist at development boundary, next to proposed garages. 3-4 metres high
-  5 + 6. Communal and Garden Turfing
JEWSON - ROLAWN MEDALION TURF. at 610 x 1640mm per roll.
-  7. Permeable Suds Paving
as specified on engineers drawing S1097-01C
MARSHALLS - METROLINA, CITY CHARCOAL GREY. 200x100mm Concrete blocks.
-  8. Footpath Block Paving
MARSHALLS - V-GROOVE KEYBLOCK, Concrete Block Paving at 200x100mm.
-  9. Kerbing
MARSHALL - STANDARD CONCRETE KERB, Channel and Edging at 914mm.
-  10. Fencing
JEWSON - WESTON, Close Board Fencing at 1.8m Height.
-  11. Garden Paving
JEWSON - RECENT Paving, Quarried Stone, at various sizes.

revisions and notes
Rev A - 17.09.2012 - plant sizes and numbers indicated
Rev B - 24.10.2012 - Revised Landscaping
Rev C - 28.08.2013 - Kerb radii updated
sawkings+norton copyright 2012. This drawing must not be reproduced in part or whole without prior written consent. Do Not scale from this drawing. Check and confirm all dimensions on site prior to commencing work. IF IN DOUBT ASK.

Unit 1, Toddington Lane, Wick, Littlehampton, Sussex, BN17 6JT

1 The Quarry, Betchworth, Surrey RH3 7BY T 01737 845580 F 01737 844748 E admin@sawkingsnorton.com W www.sawkingsnorton.com

scale 1:200@A2	no 402 D	title Landscape and Boundaries
date 24.10.2012	file reference A1600	client Woodleigh Homes

sawkings + norton
architects
architecture + design + management