


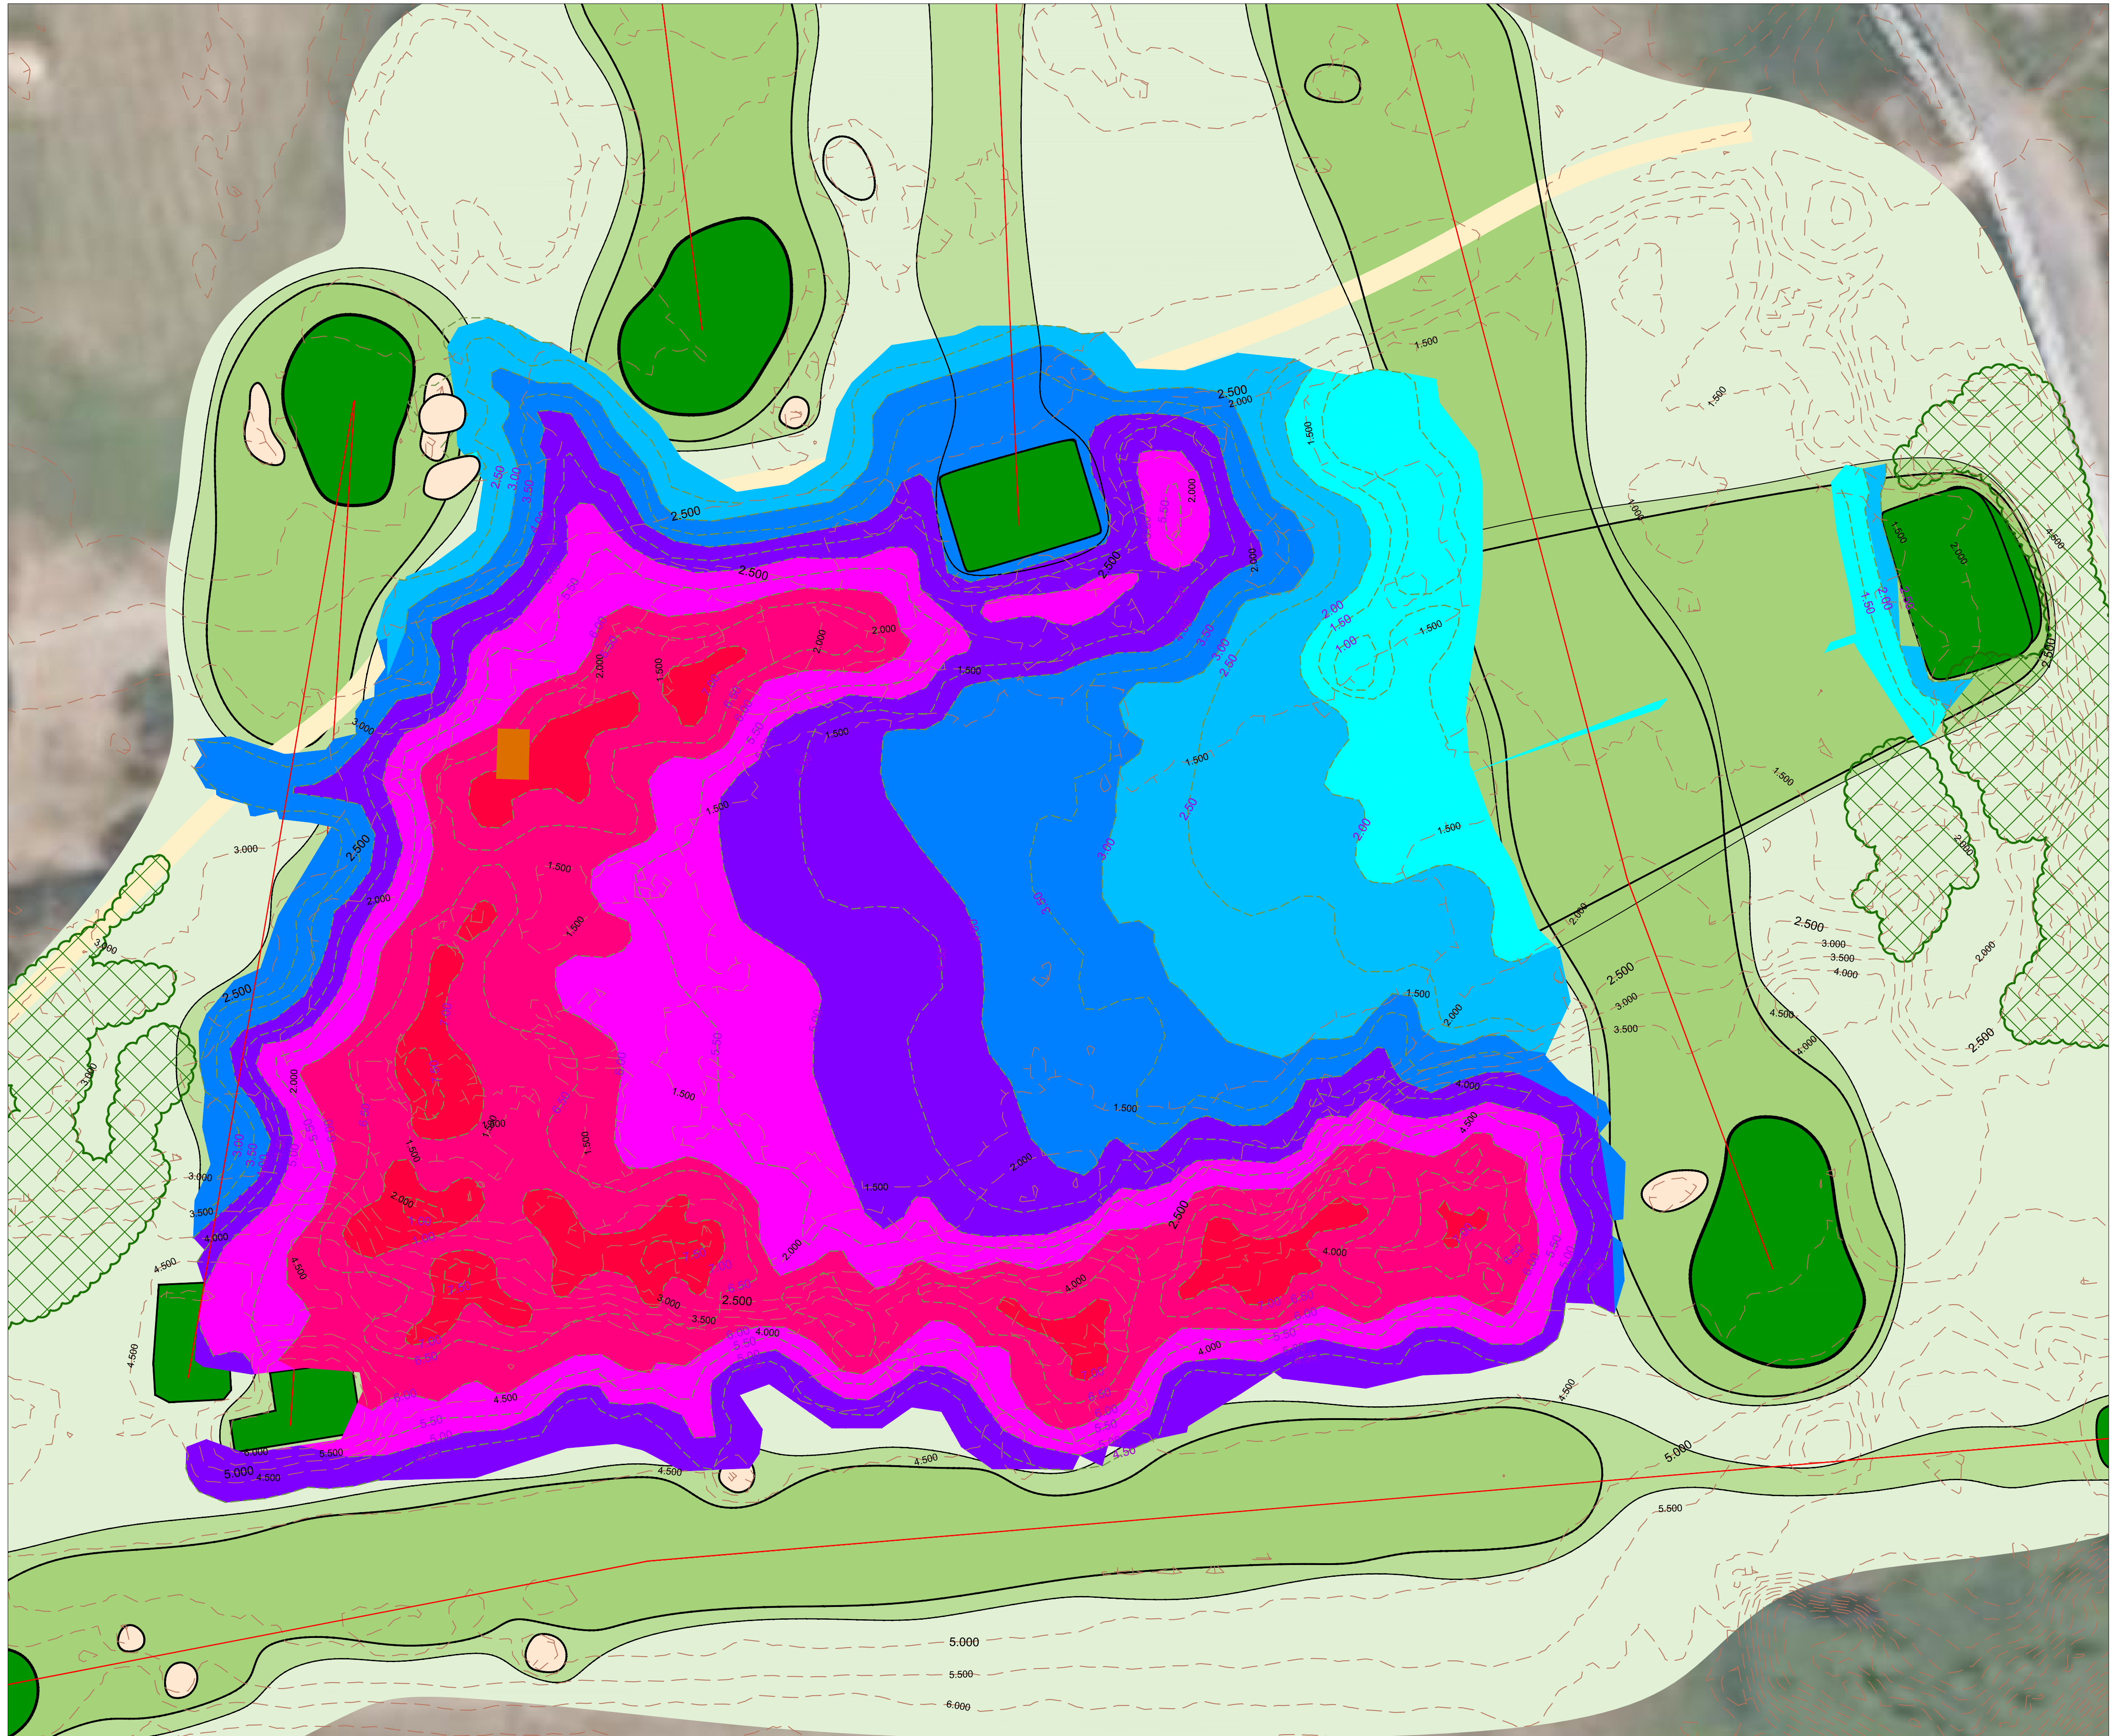

REVISIONS:

