



This drawing and its contents are the strict copyright of Architectura Design. No reproduction without permission. Do not scale. Written dimensions to be used where given. All dimensions and details to be checked on site. FOR PLANNING PURPOSES ONLY


Revision A 14/11/2018 West elevation added
Revision B 15/01/2019 Rear dormer reduced in depth by 1.2 metres. Study window reduced

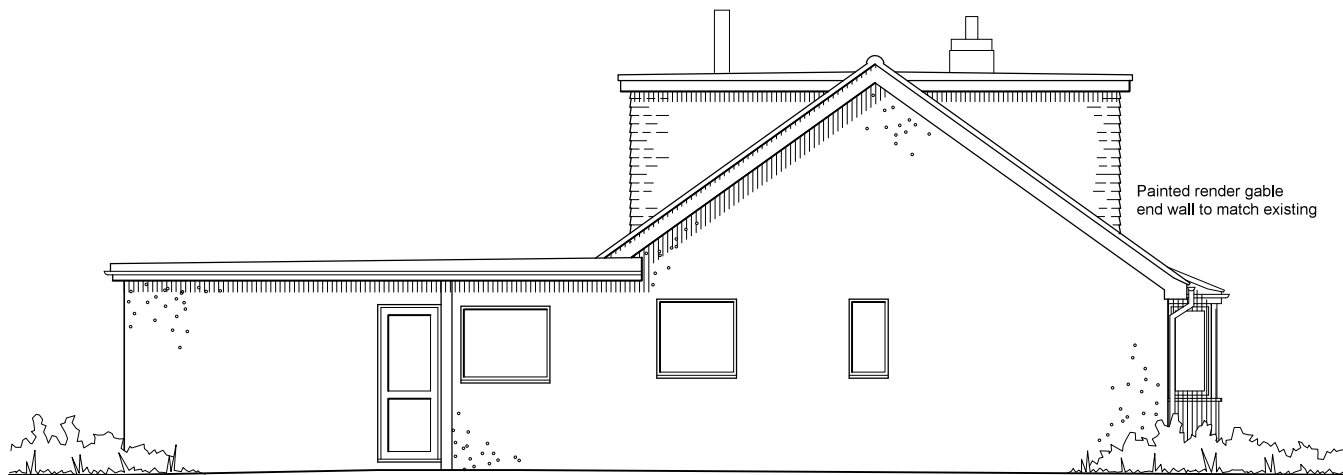

East Elevation

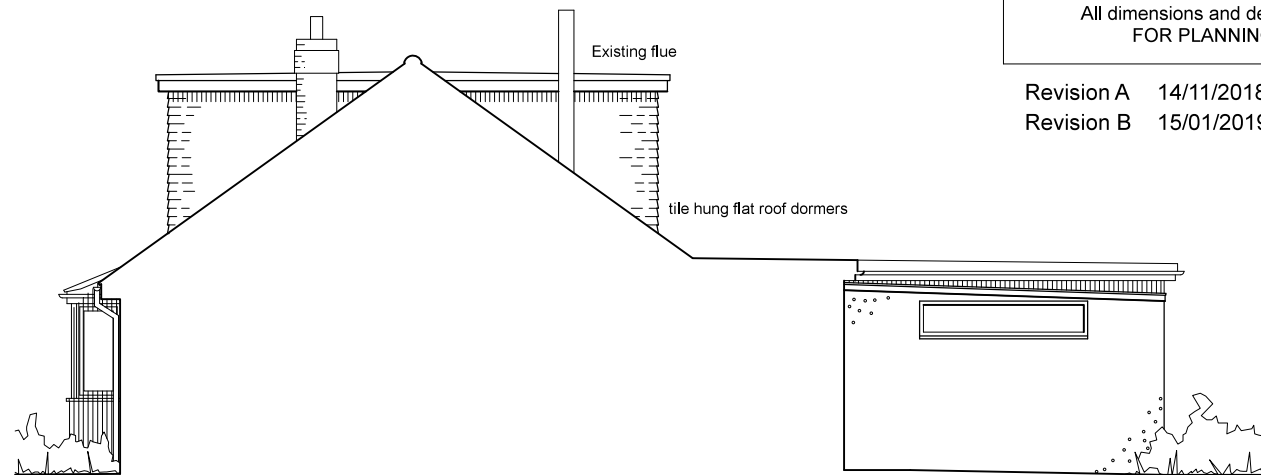


West Elevation

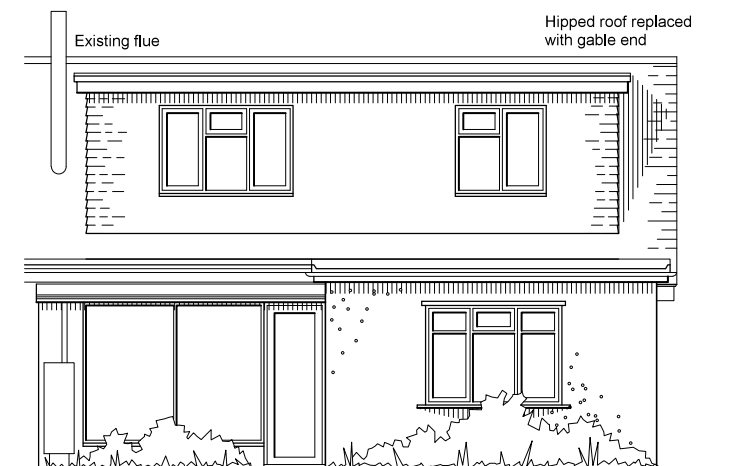


South Elevation




North Elevation

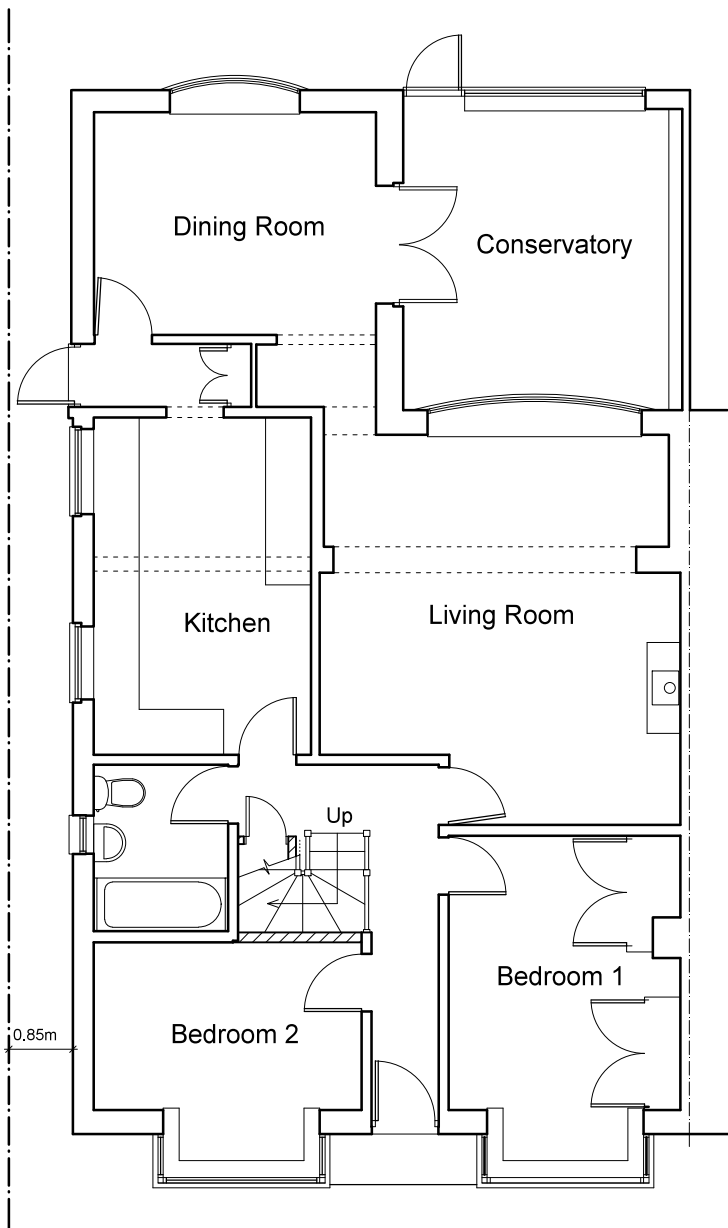

Ground Floor Plan

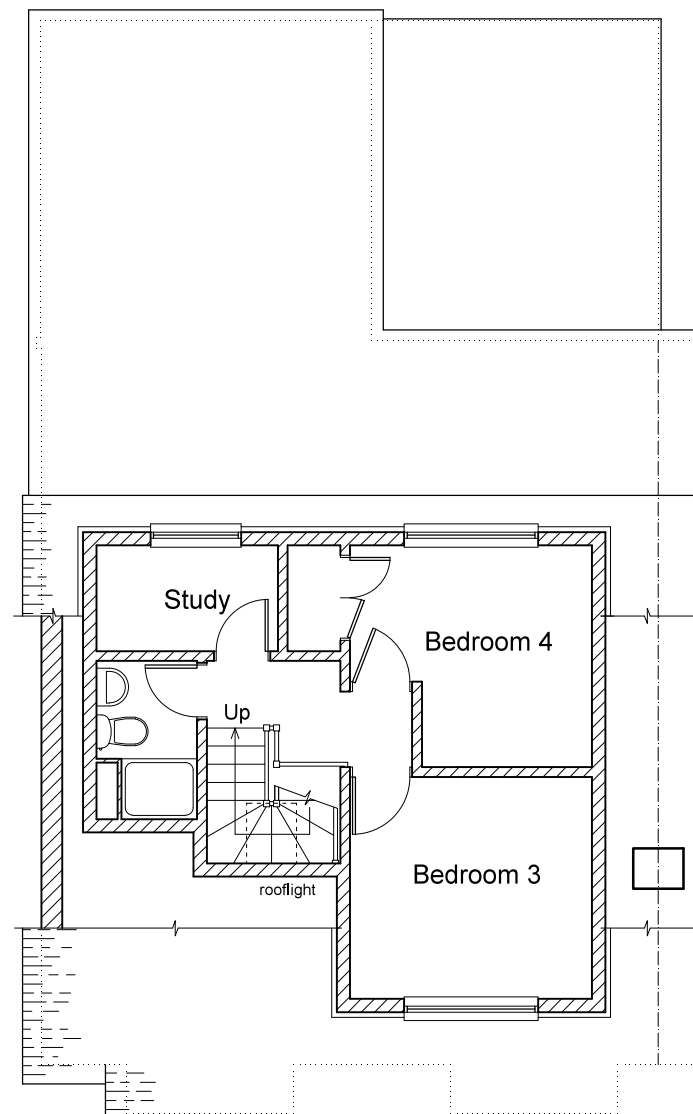

First Floor Plan

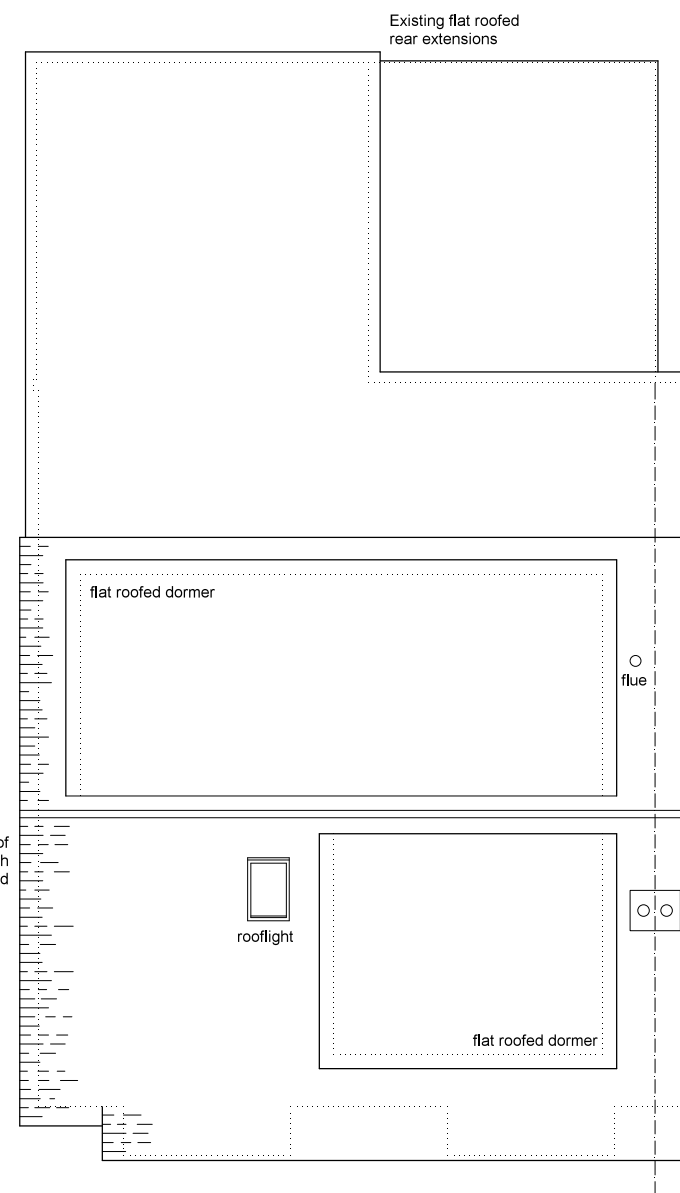

Roof Plan

0 1 2 3 4 metres

Architectura
Architectural Design & Drawing Service

Proposed Loft Conversion
at 13 Grand Avenue, Littlehampton
for Mr P Pedzinski & Ms P Marsh
Drawing P01b October 2018 Scale 1:100 @ A3
Planning Drawing - Plans and Elevations