


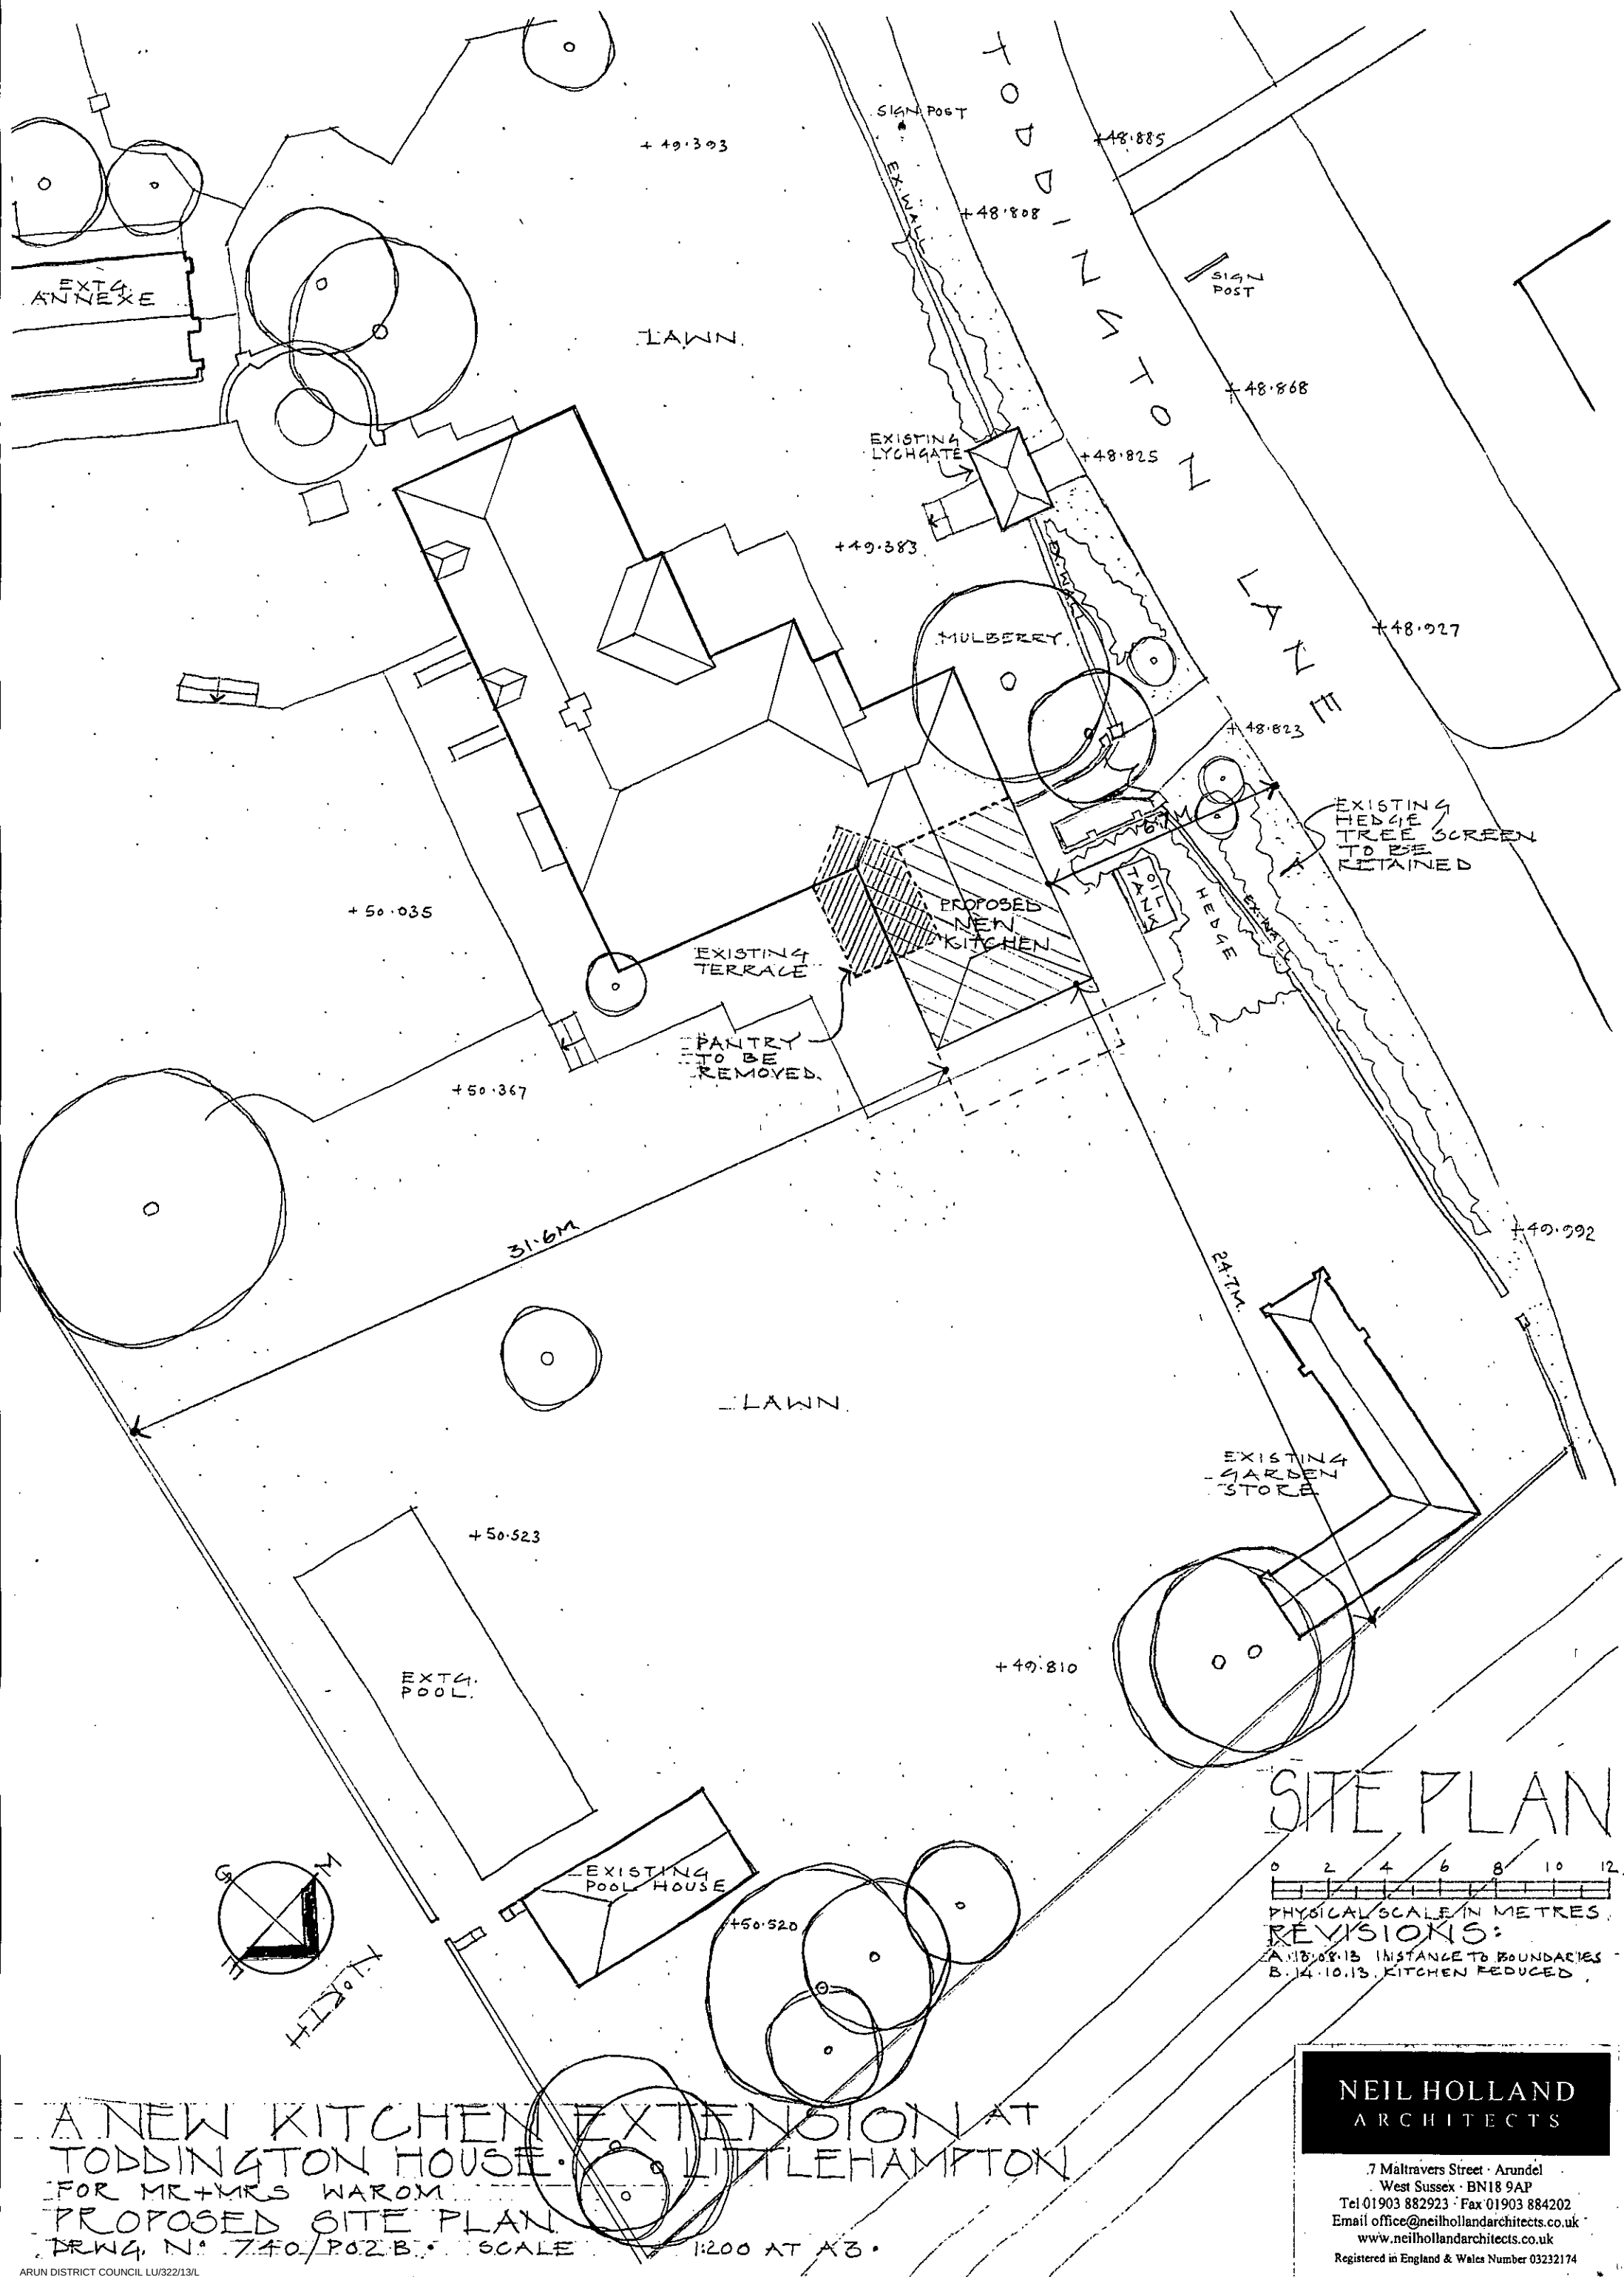

NEIL HOLLAND
ARCHITECTS

7 Maltravers Street · Arundel
 West Sussex · BN18 9AP
 Tel 01903 882923 · Fax 01903 884202
 Email office@neilhollandarchitects.co.uk
 www.neilhollandarchitects.co.uk
 Registered in England & Wales Number 03232174