
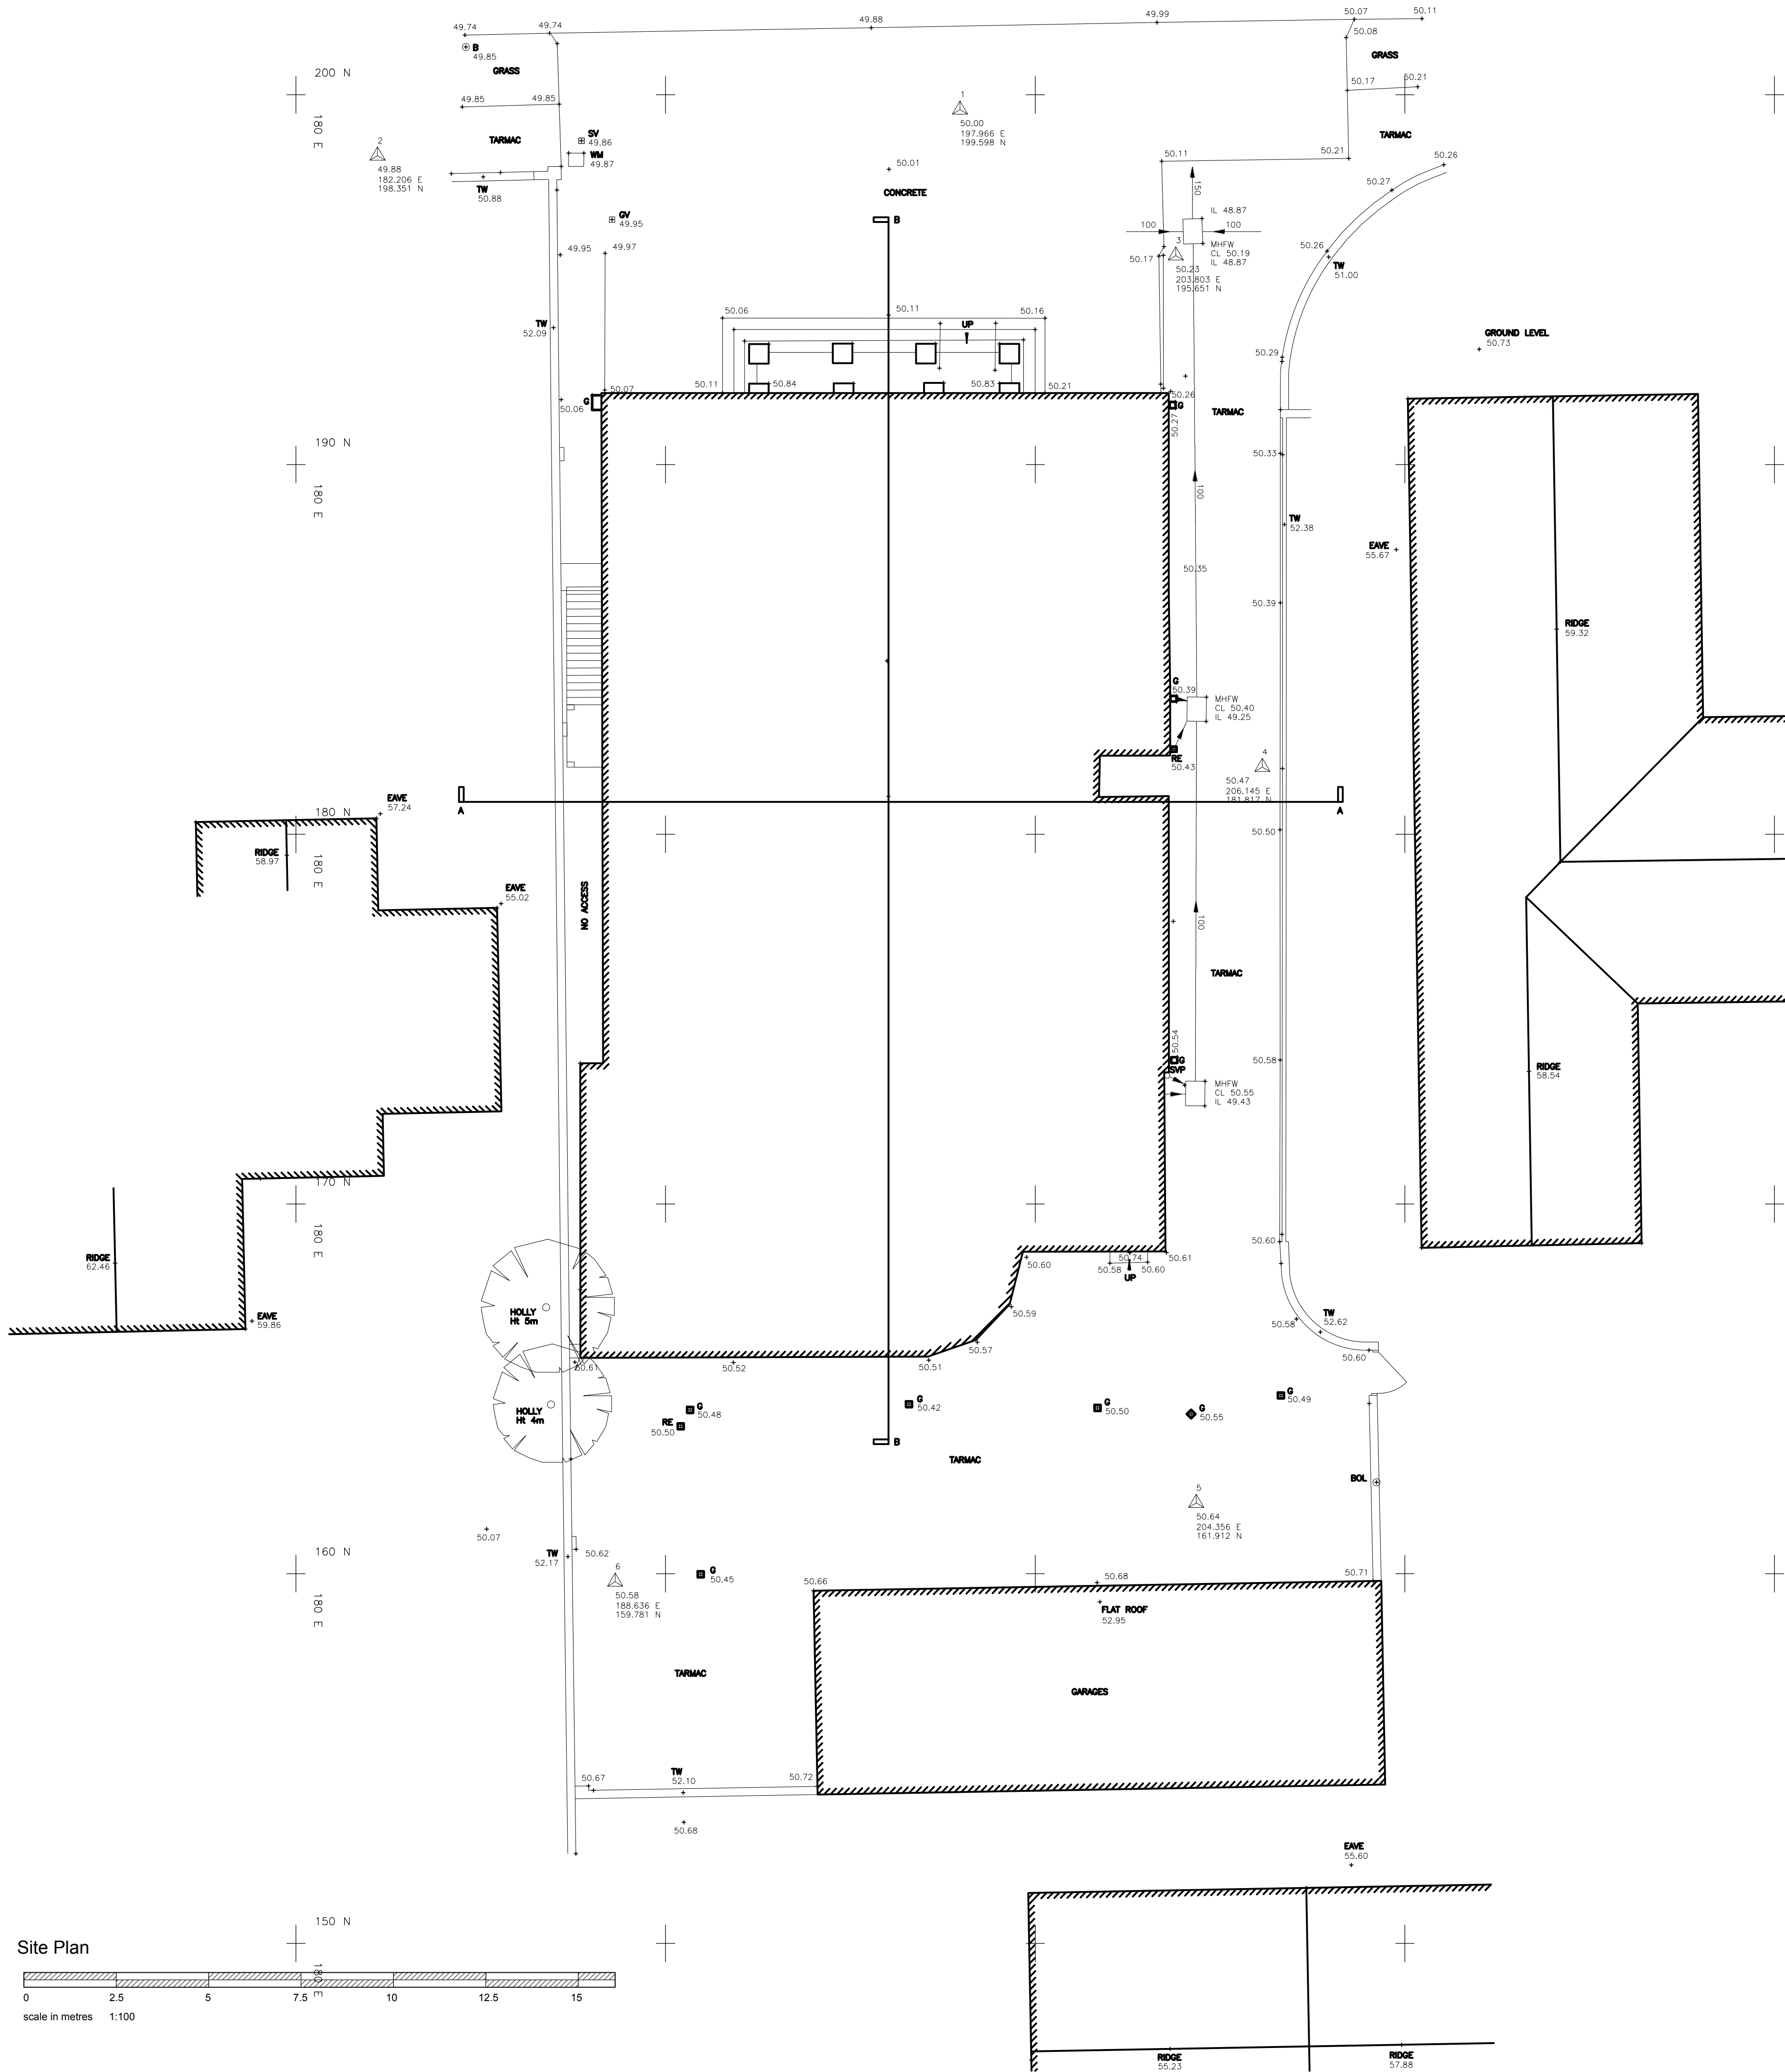


rev.	date	comment	auth.
amendments			
client		contract	reference
James Bannon			EXG.001
project		title	
The Maltravers Social Club		Existing Site Plan,	
Maltravers Lane, Littlehampton		Location & Block Plans	
WEST SUSSEX BN17 5NA		EXISTING	
work stage	drawn	file	date
	Zara		170826
		scale	paper size
		1:100	A1

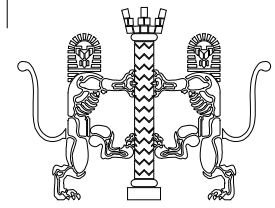

Simon
Atkins

RIBA

All dimensions to be confirmed on site prior to work commencing. Goods, materials and work to be in accordance with current regulations and standards. Refer to approved drawings and conditions.
© 2017 Simon Atkins. This drawing may not be reproduced or copied without prior consent.