


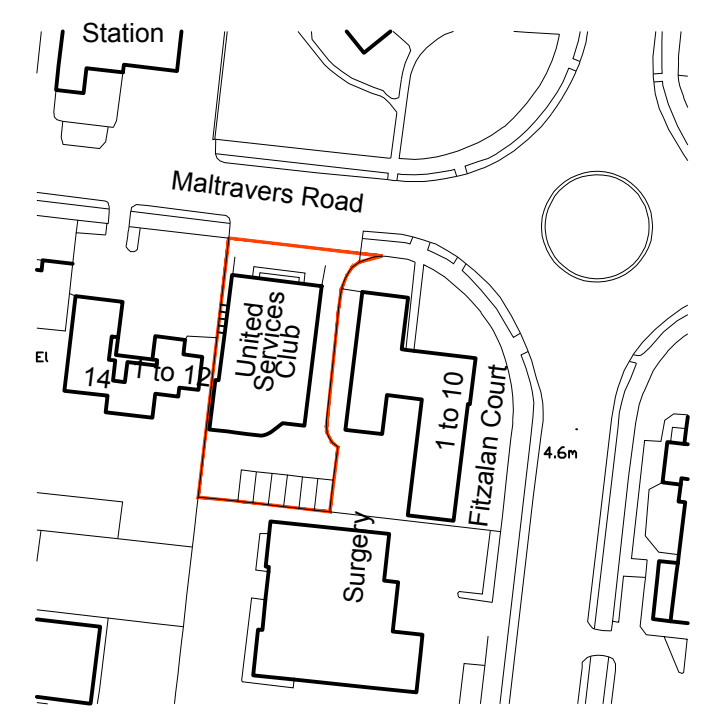
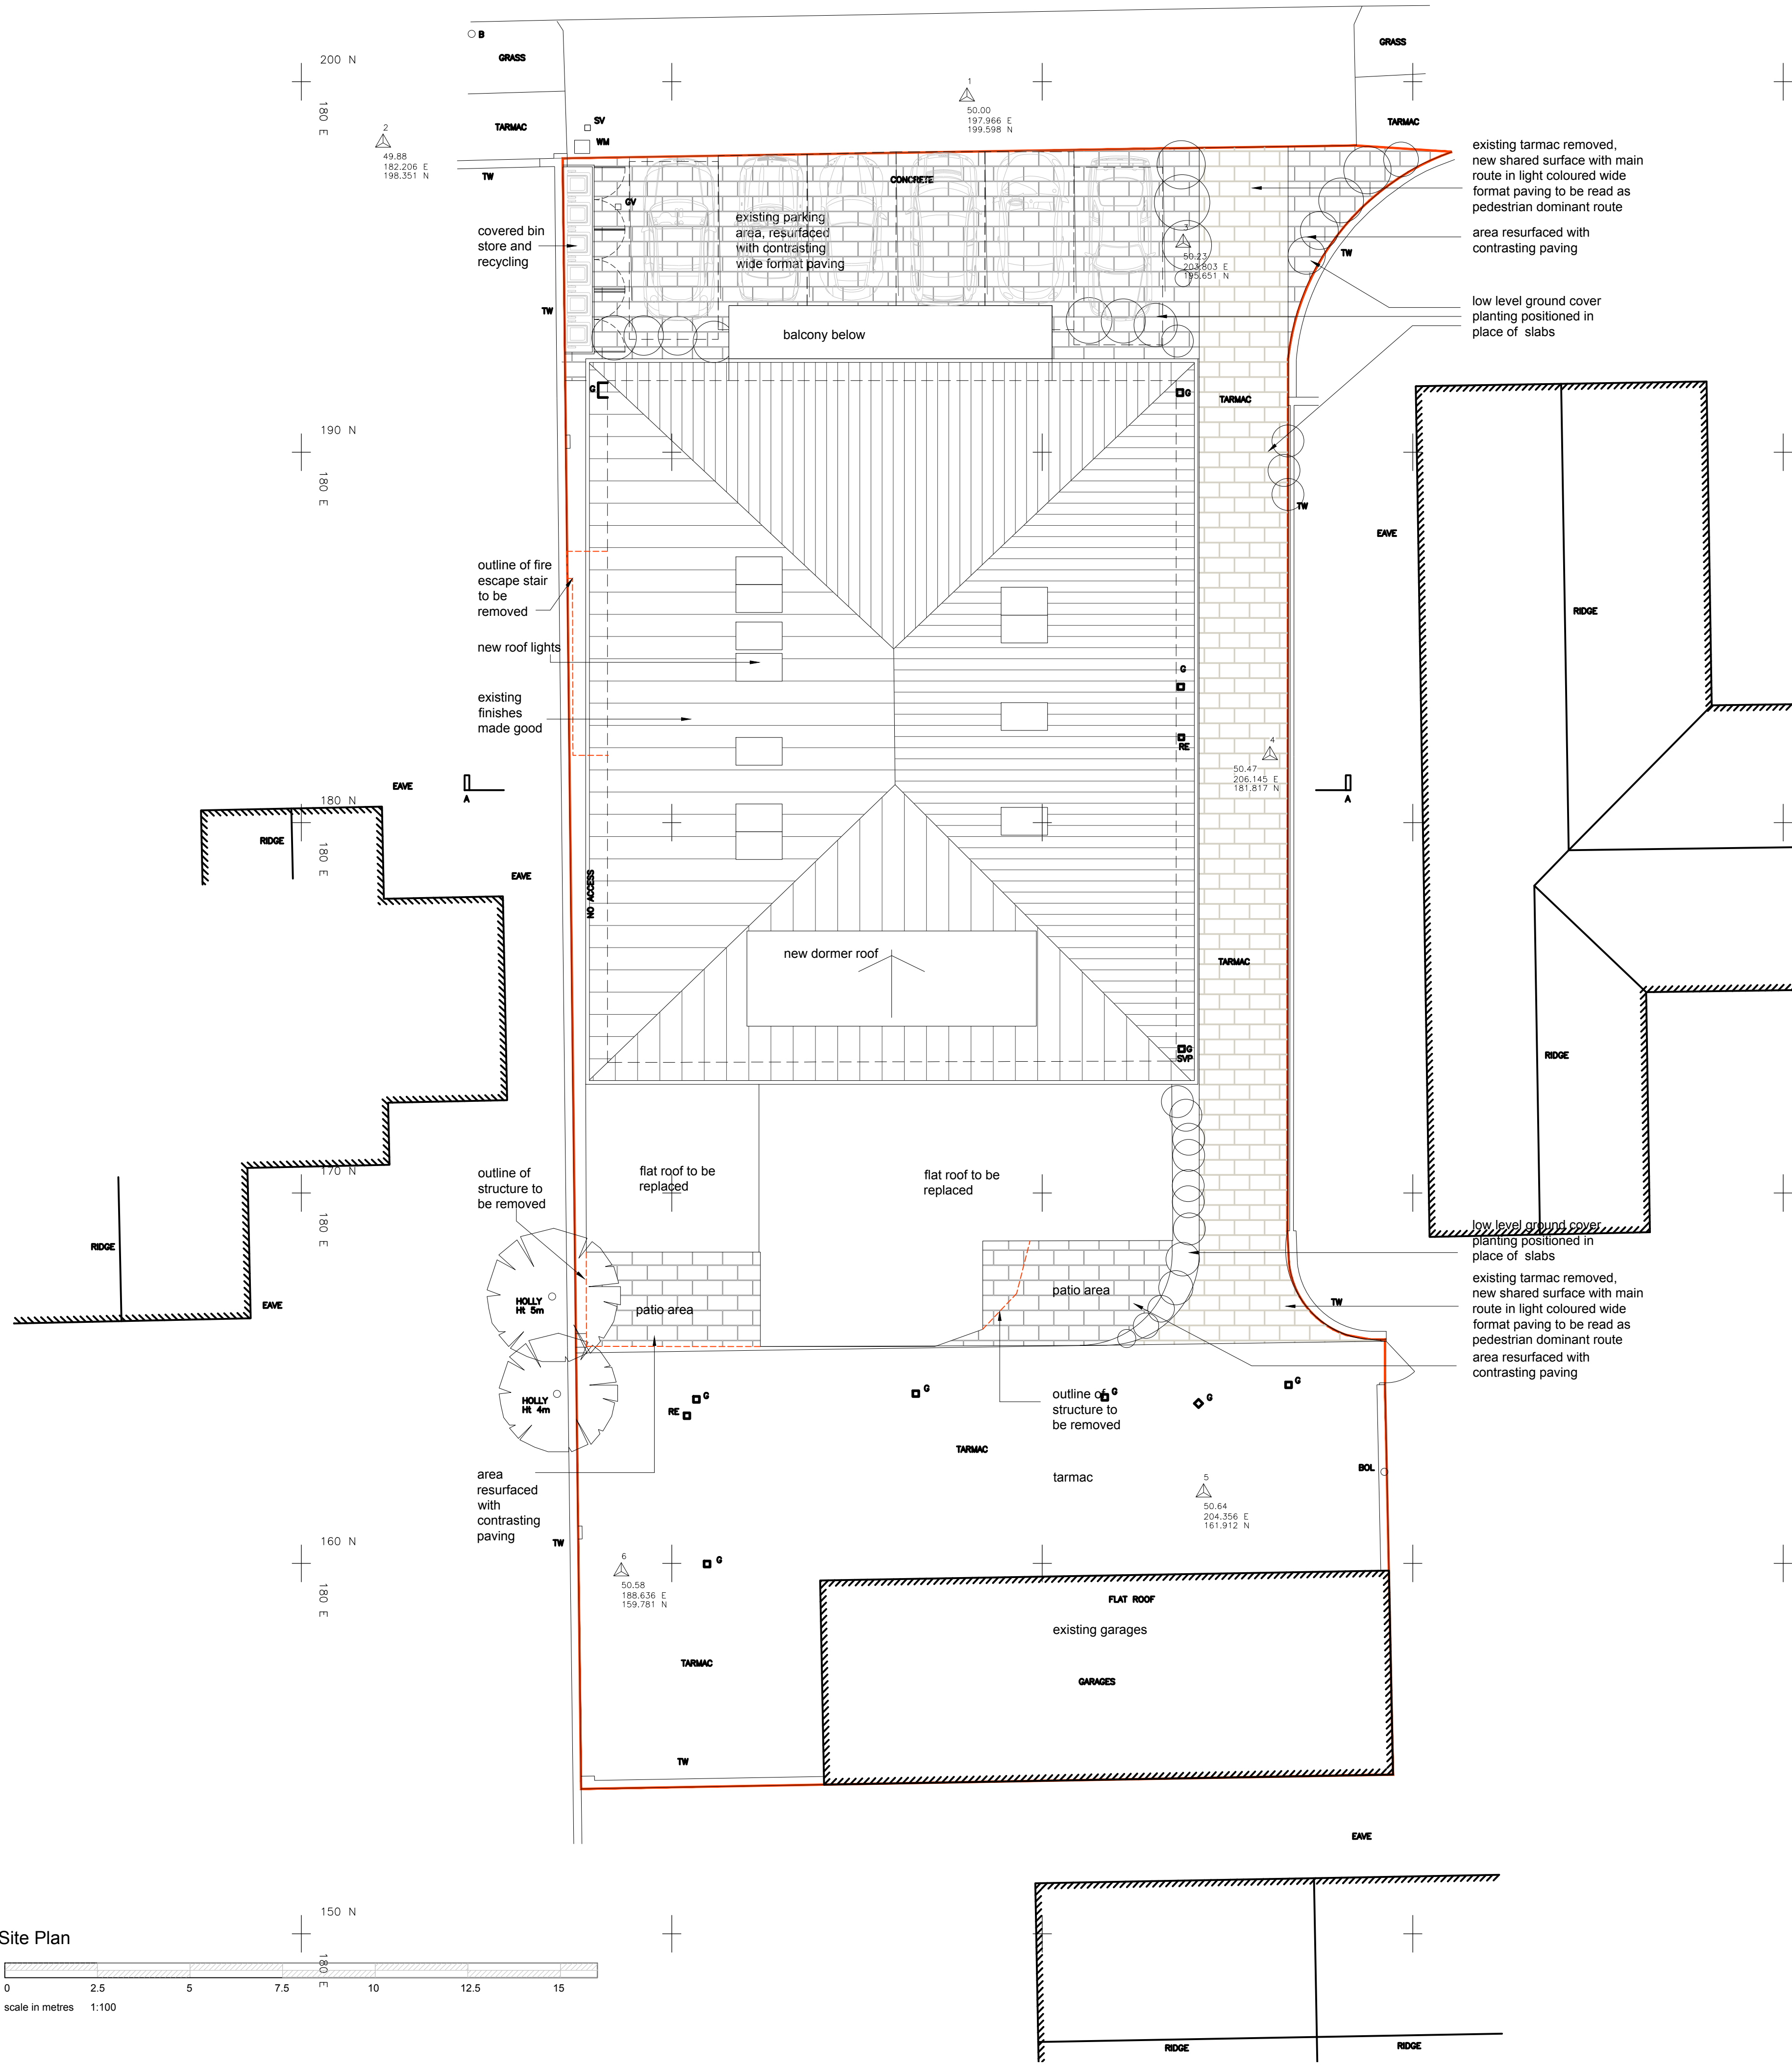
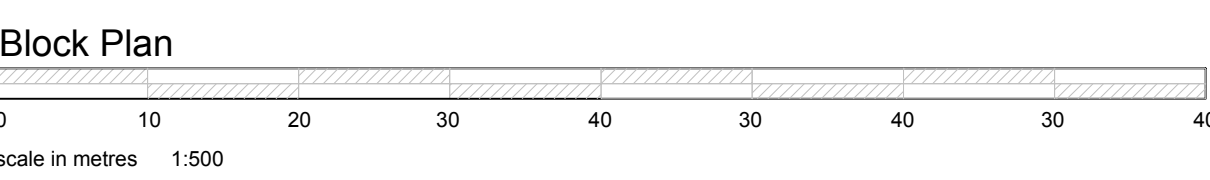


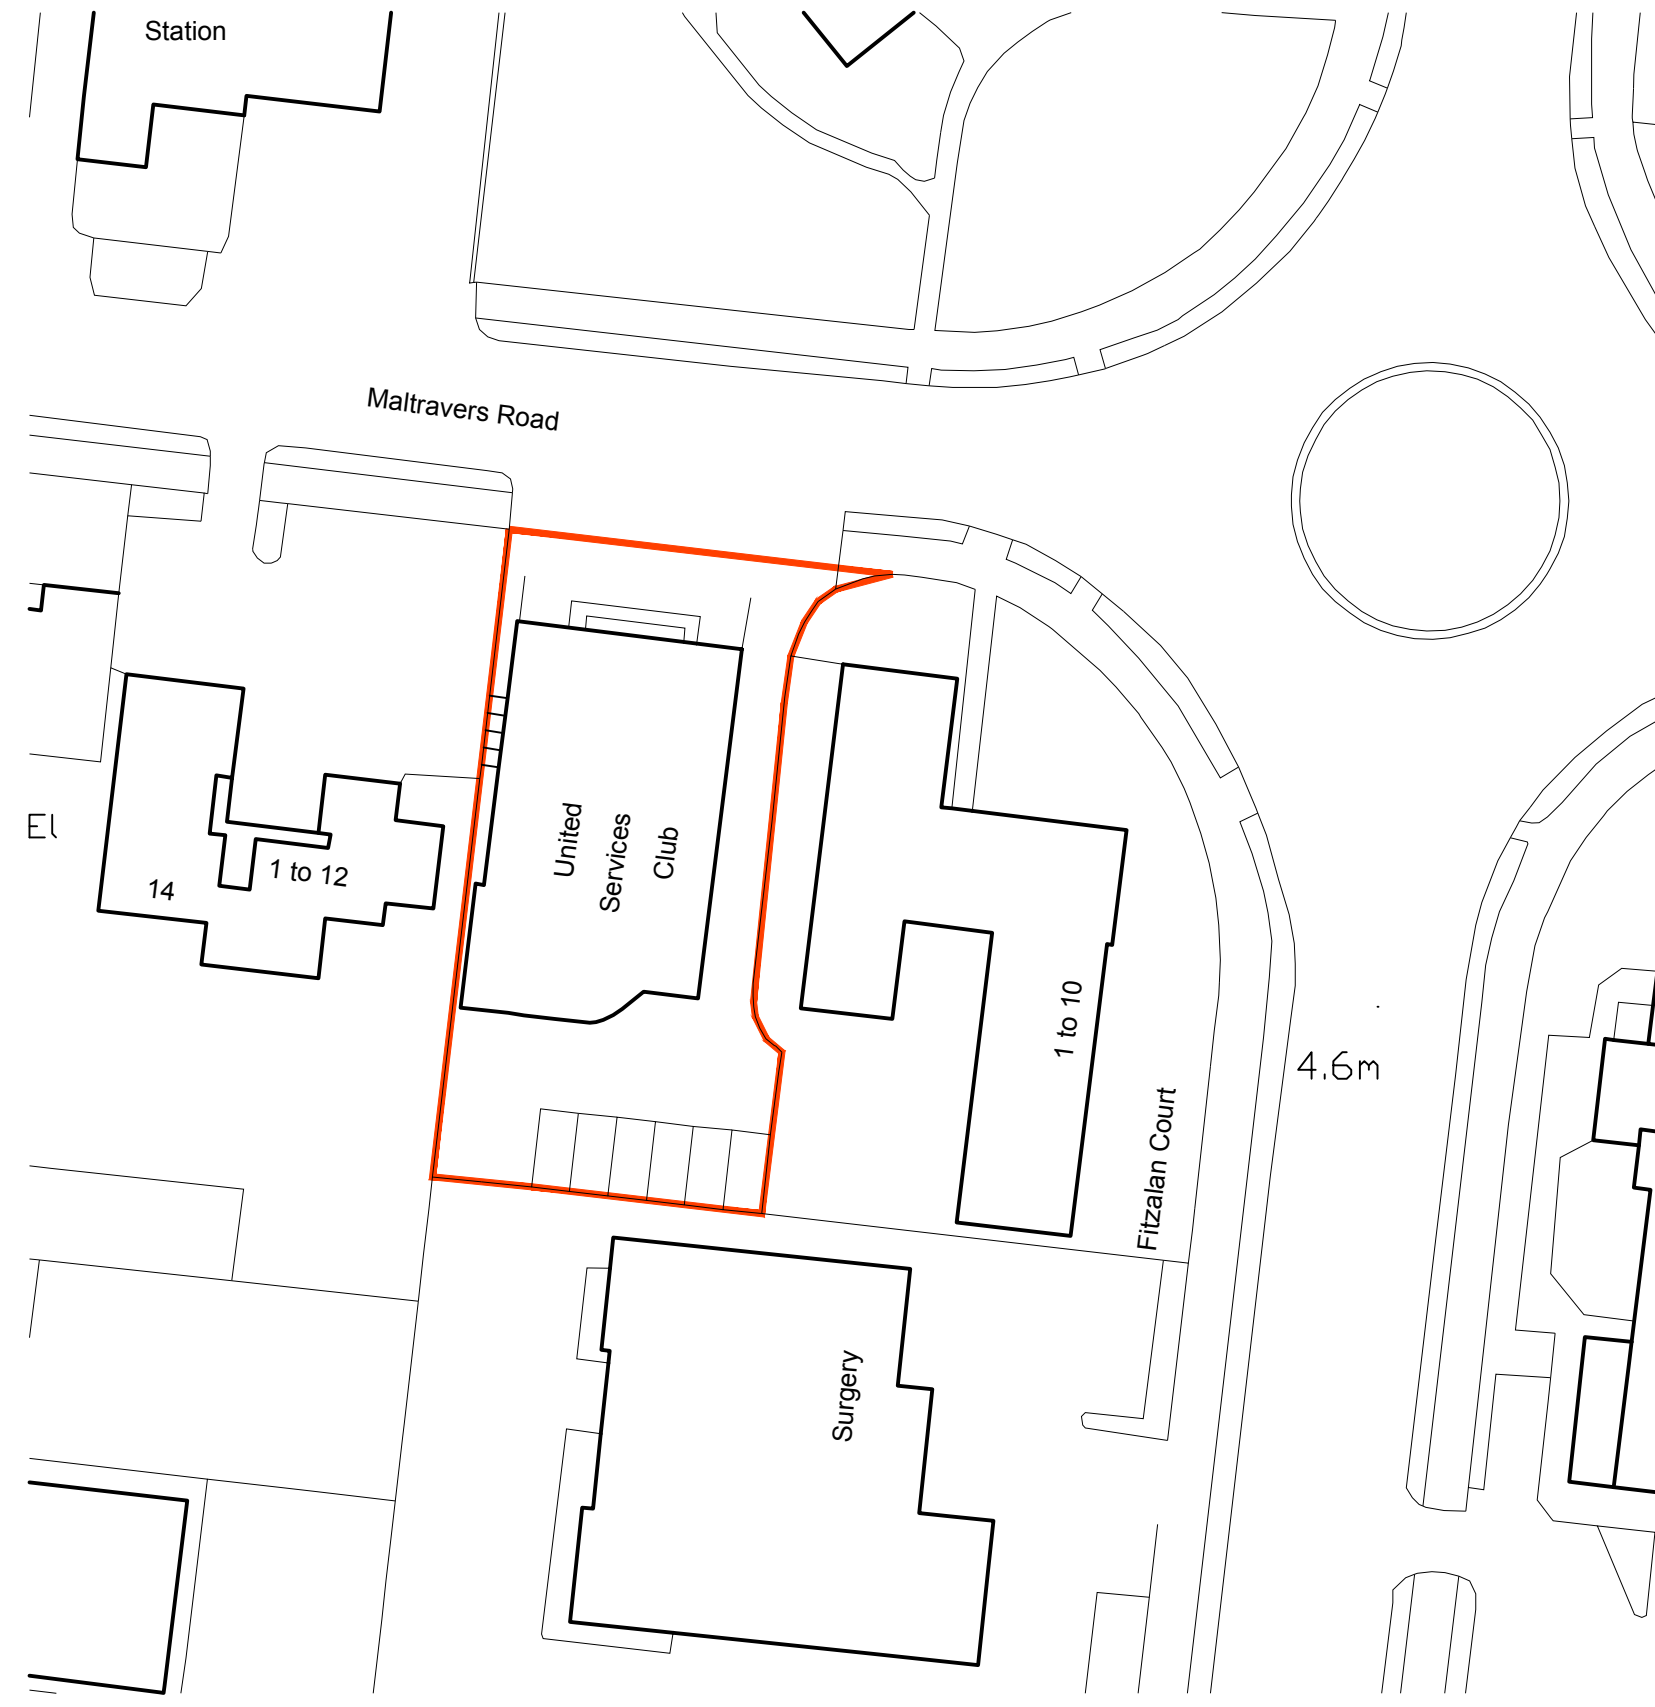

© Crown copyright 2017. Supplied by mapserve.co.uk a licensed Ordnance Survey partner number 100053143. Reproduction in whole or part is prohibited without the prior permission of Ordnance Survey.

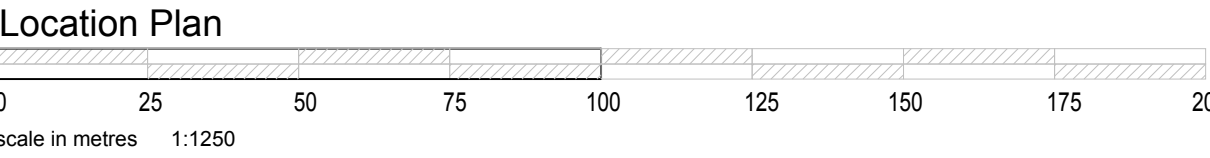

170923		ISSUED FOR PLANNING		SA	
rev.	date	comment		auth.	
amendments					
client	contract		reference	revision	
James Bannon	0041		PL.001		
project	title				
The Maltravers Social Club		Proposed Site Plan,			
Maltravers Lane, Littlehampton		Location & Block Plans			
WEST SUSSEX BN17 5NA		PLANNING			
work stage	drawn	file	date	scale	paper size
-	Zara		170909	1:100	A1

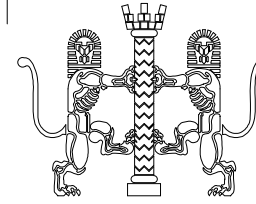

Simon Atkins
RIBA

All dimensions to be confirmed on site prior to work commencing. Goods, materials and work to be in accordance with current regulations and standards. Refer to approved drawings and conditions.
© 2017 Simon Atkins. This drawing may not be reproduced or copied without prior consent.