




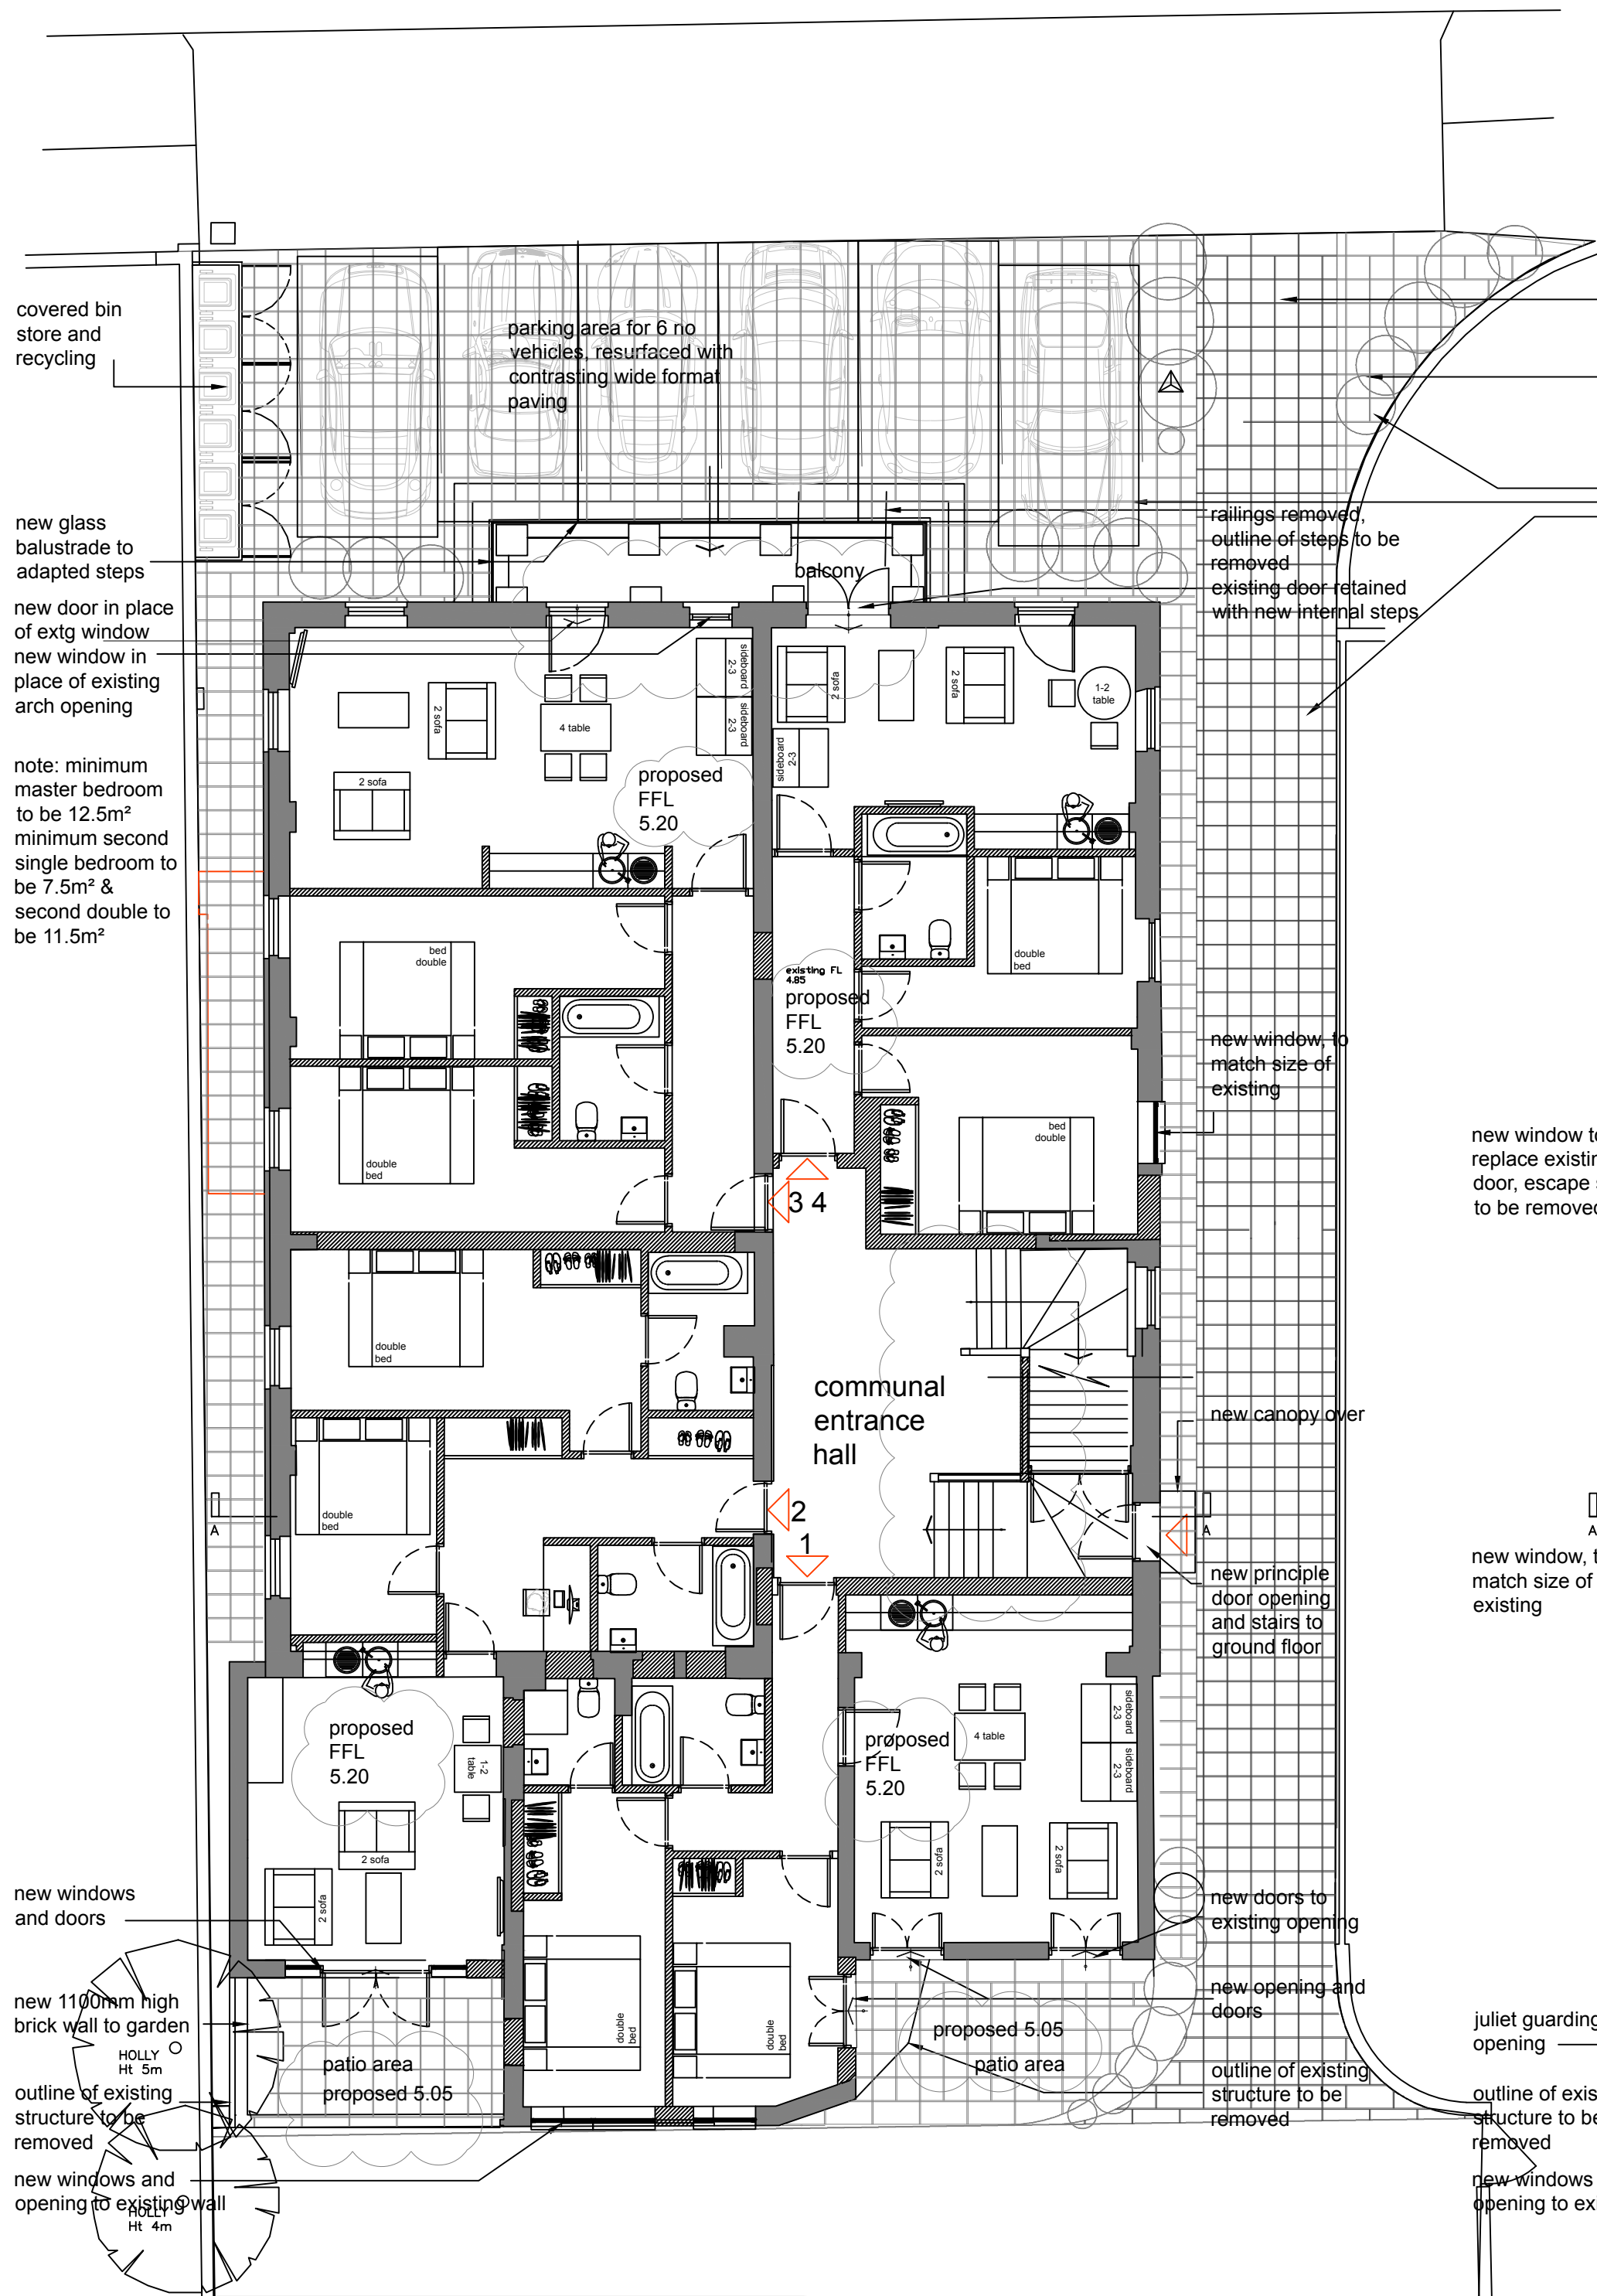

Ground Floor Plan

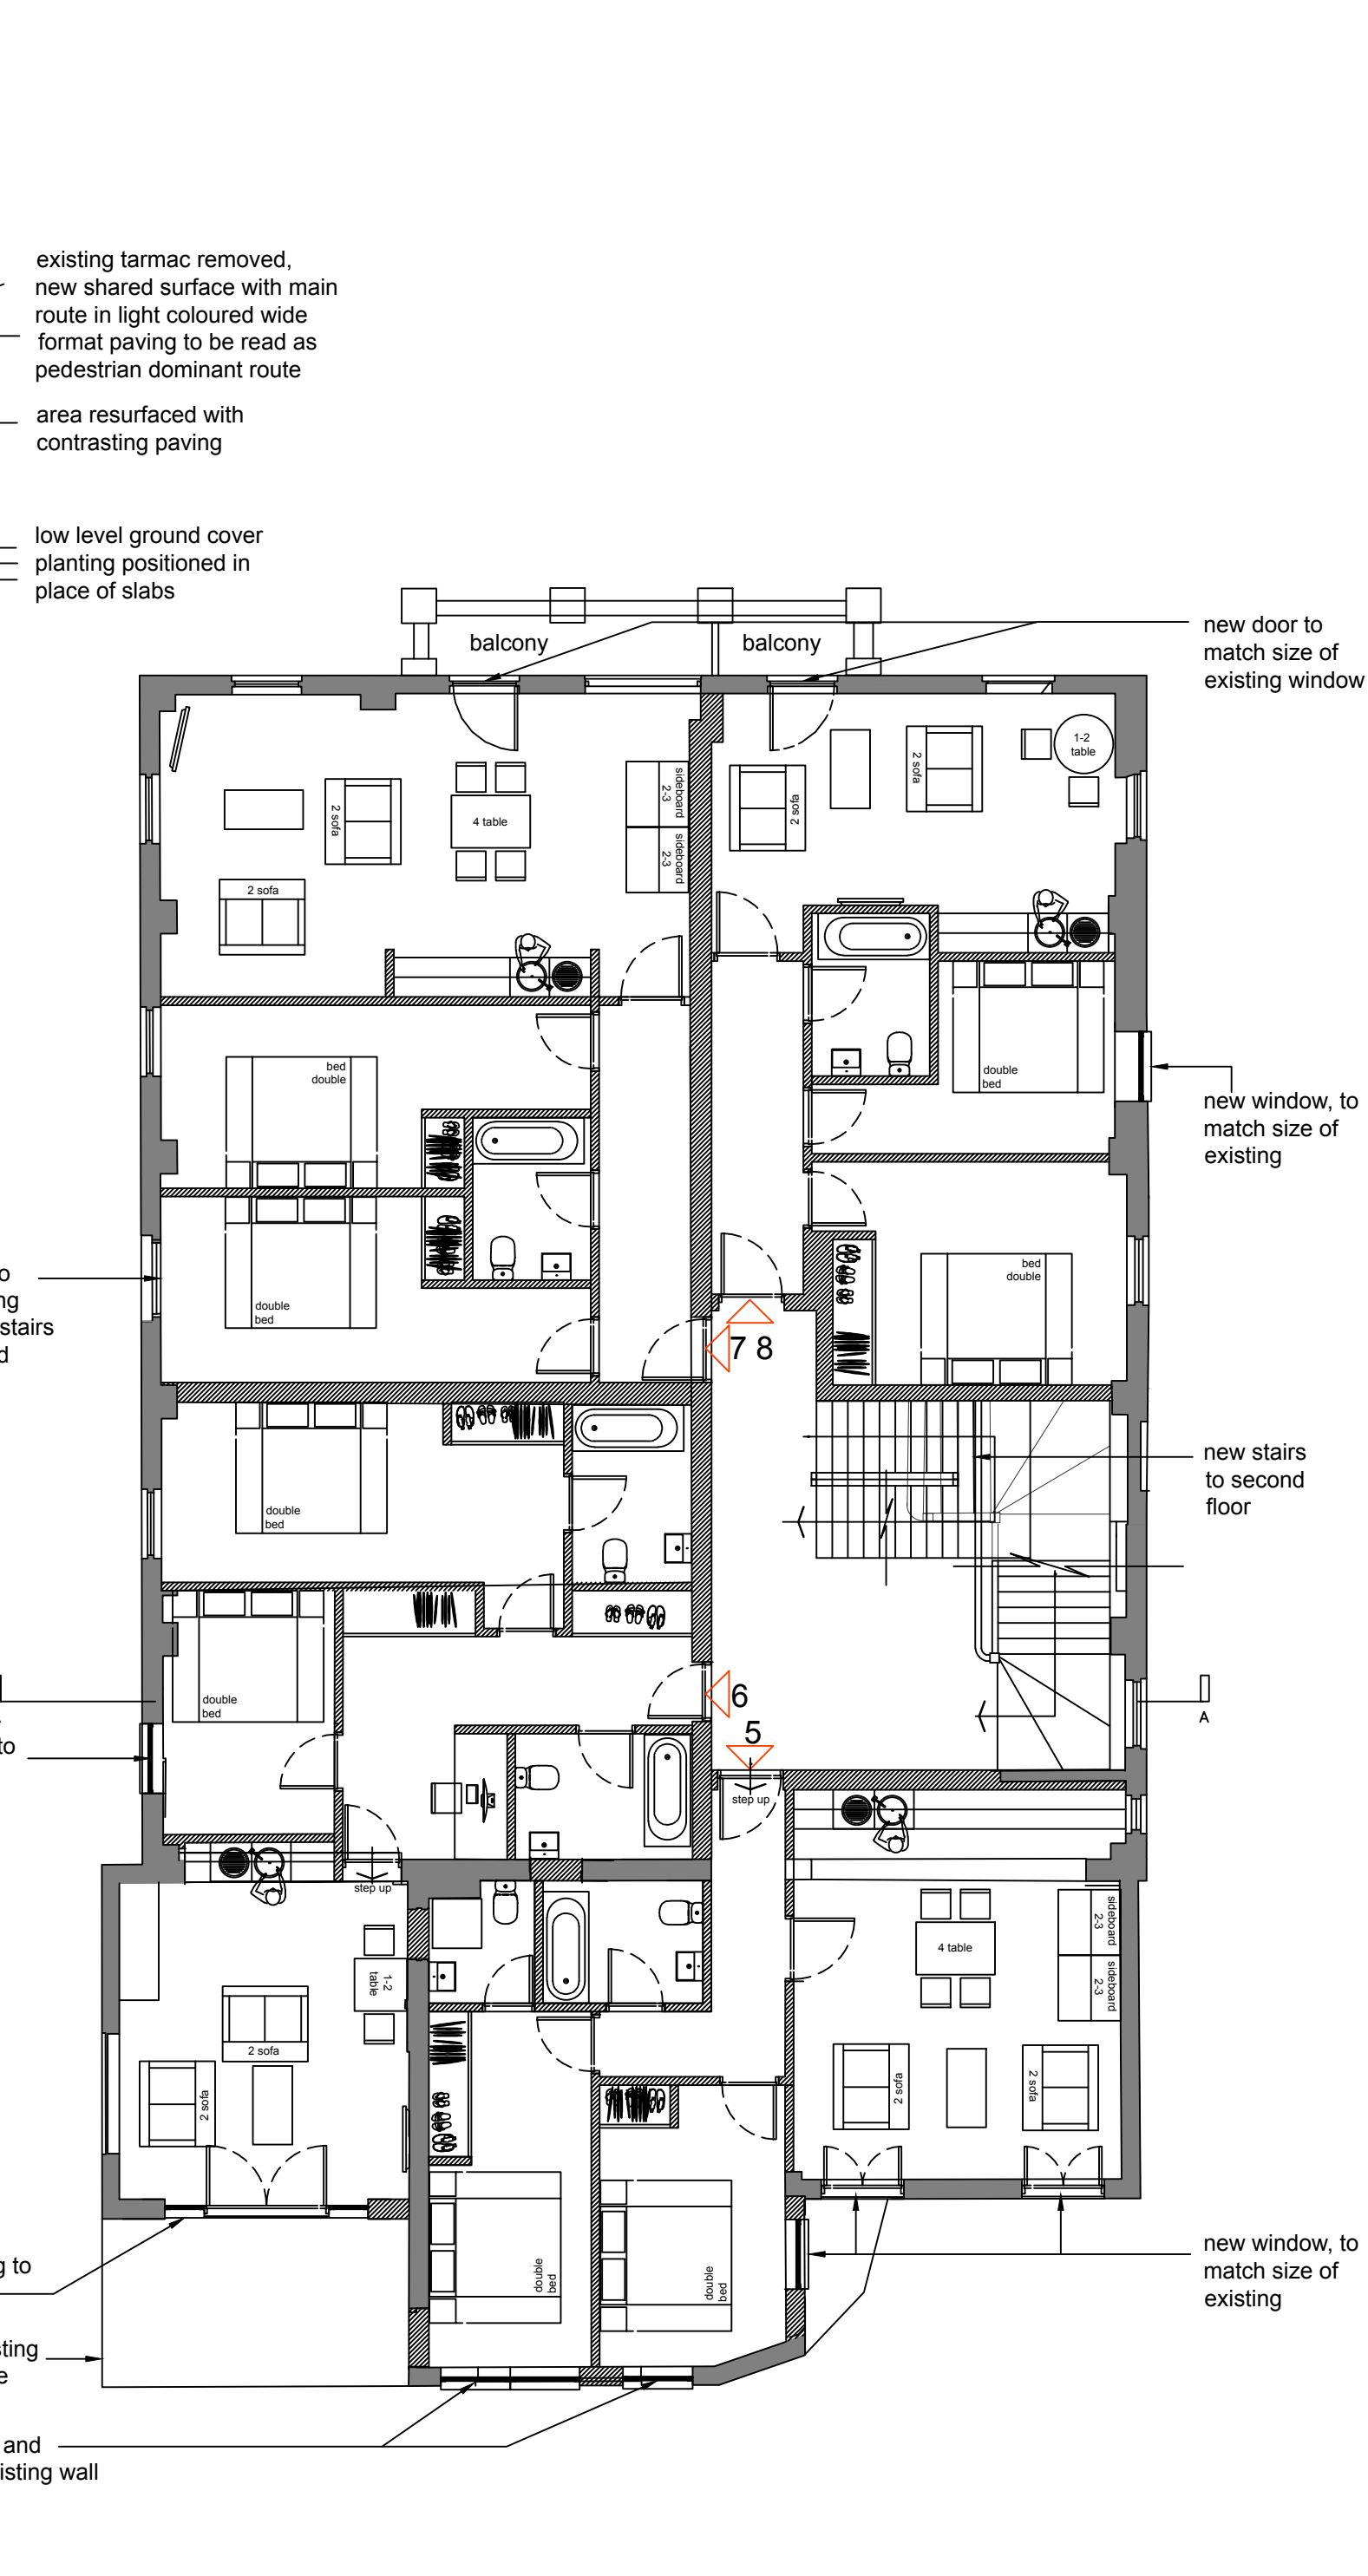


First Floor Plan

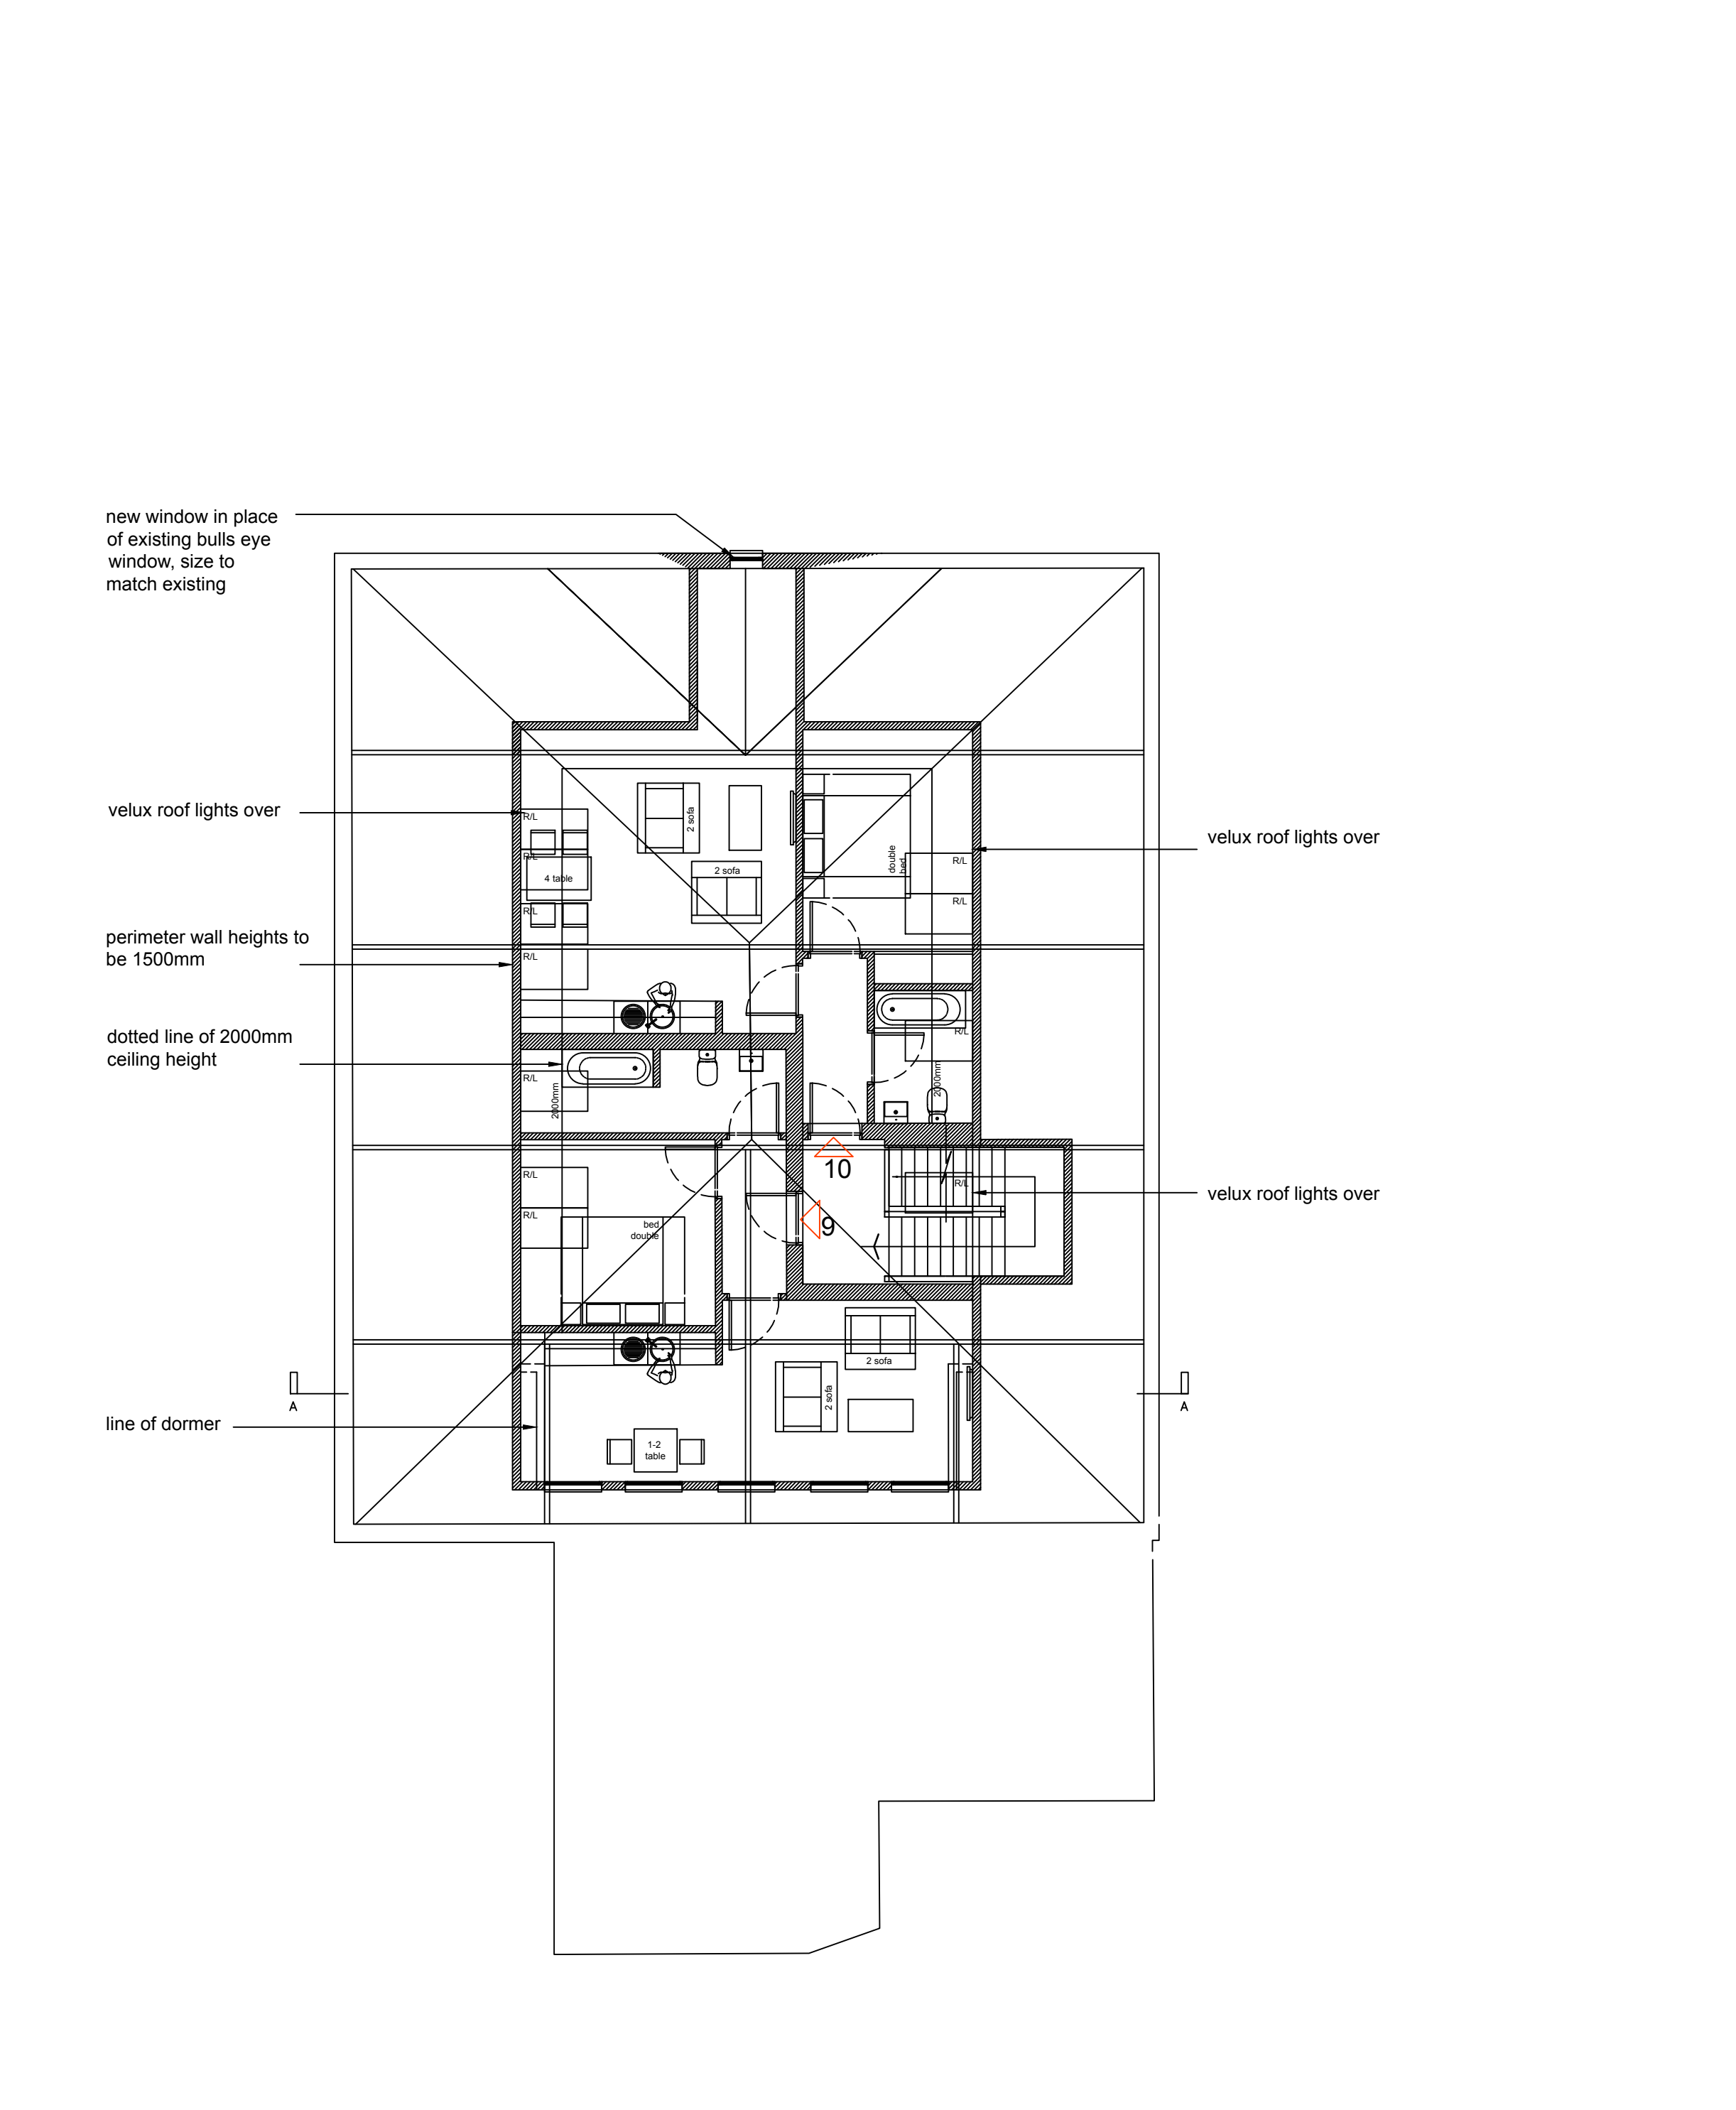

Loft Level Plan

KEY
existing wall
proposed wall
dwelling entrance

A 171212 FFL amended.		SA	
170923 ISSUED FOR PLANNING		SA	
rev.	date	comment	auth.
amendments			
client	contract	reference	revision
James Bannon	0041	PL.002	A
project	title		
The Maltravers Social Club	Proposed Building Plans		
Maltravers Lane, Littlehampton			
WEST SUSSEX BN17 5NA	PLANNING		
work stage	drawn	file	date
-	SA		170909
scale	scale	paper size	
	1:100	A1	

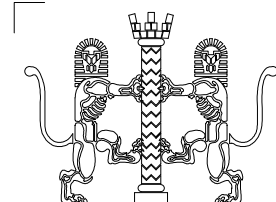

Simon Atkins
RIBA

UK Registered Architect

All dimensions to be confirmed on site prior to work commencing. Goods, materials and work to be in accordance with current regulations and standards. Refer to approved drawings and conditions.
© 2017 Simon Atkins. This drawing may not be reproduced or copied without prior consent.

07500 601
reg@simonatkins.com.au
simonatkins.com.au

