




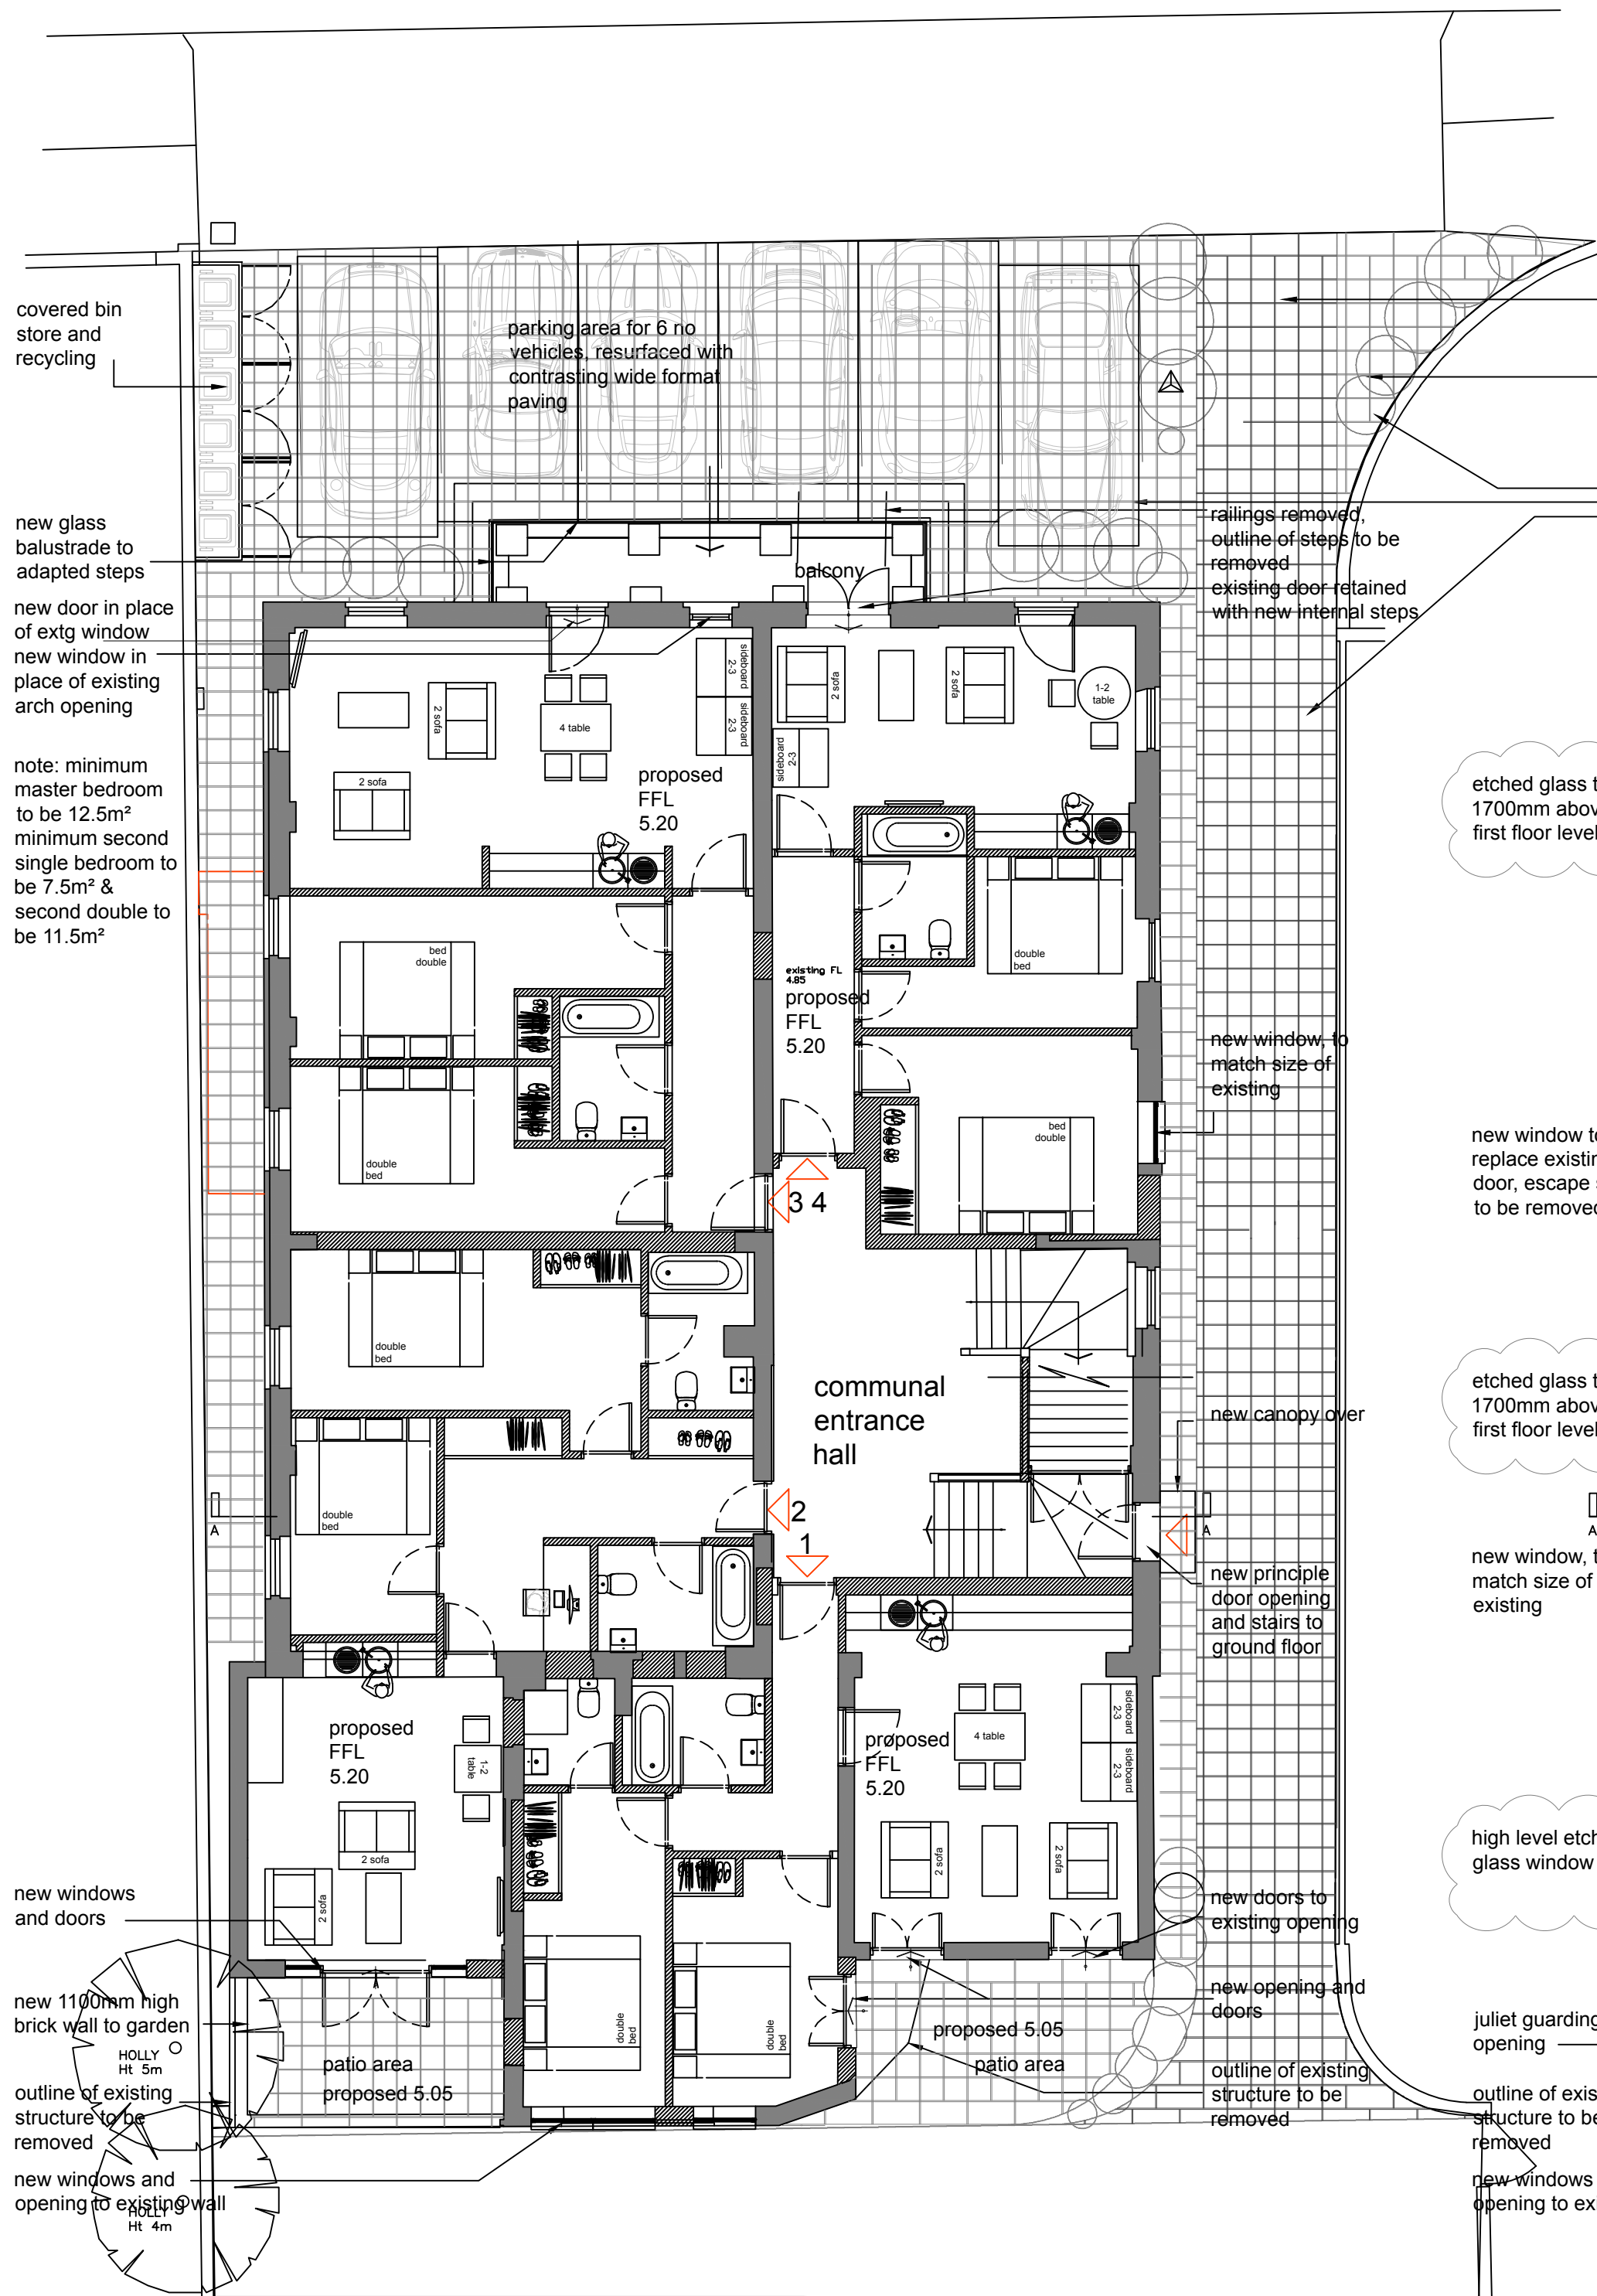

Ground Floor Plan

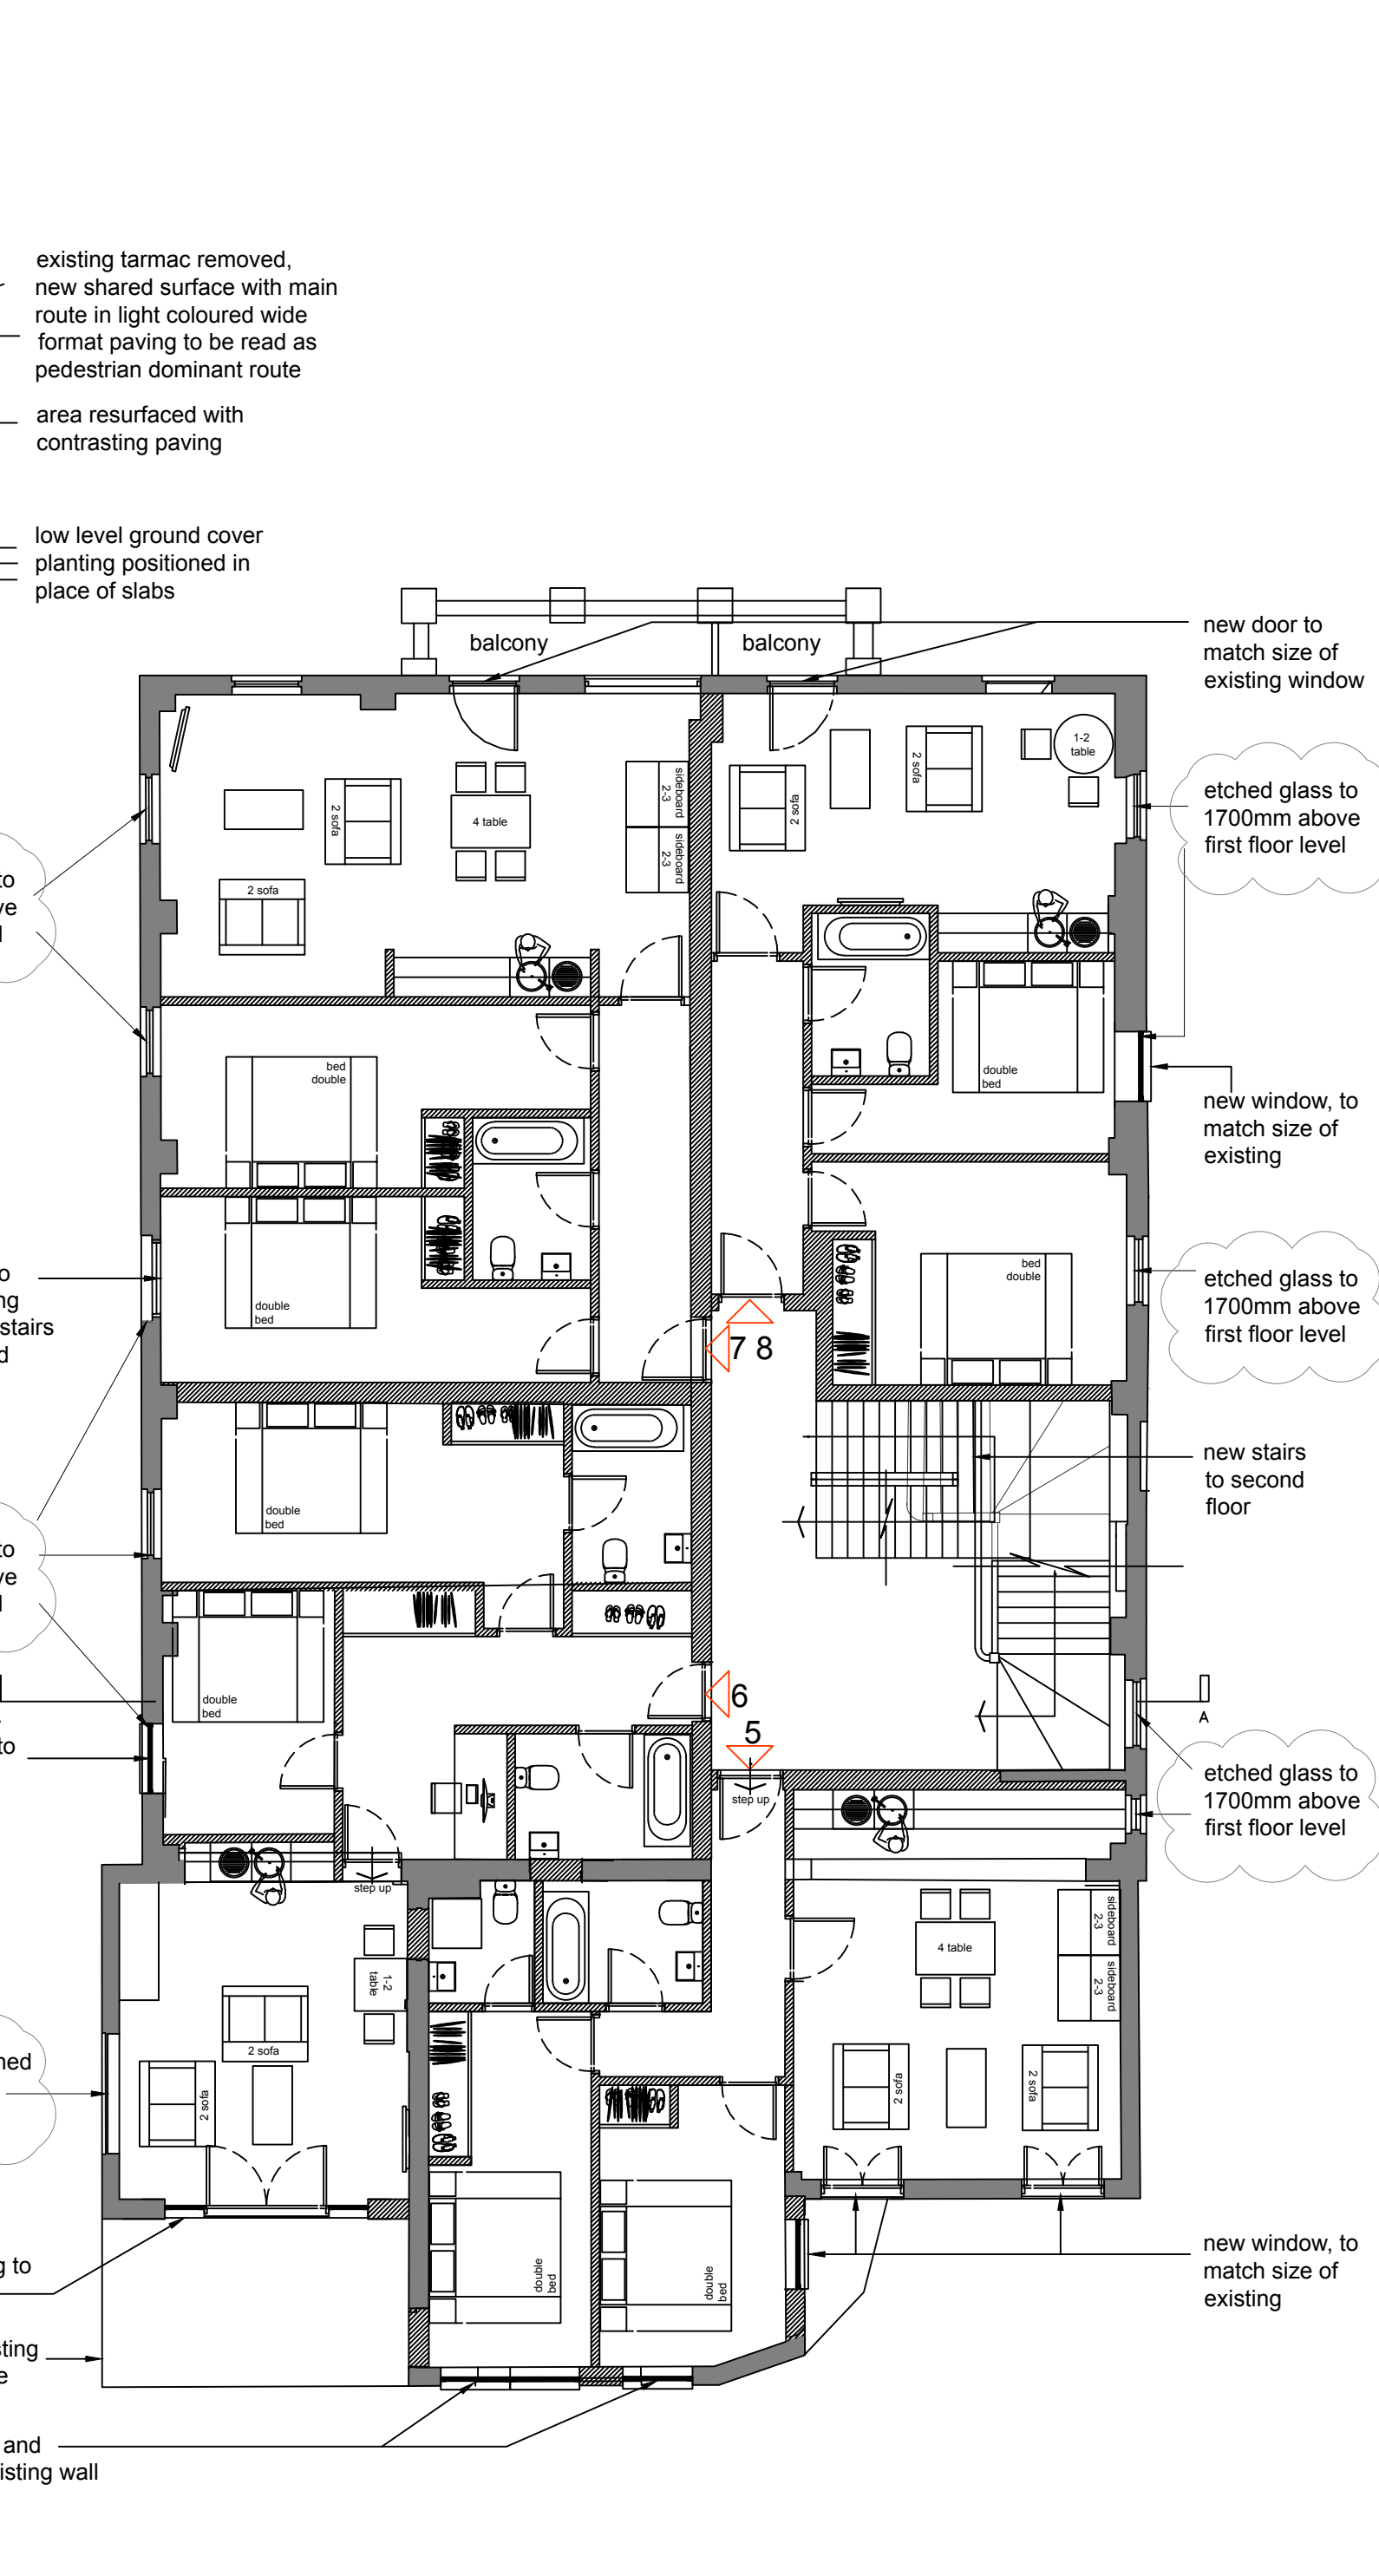

First Floor Plan

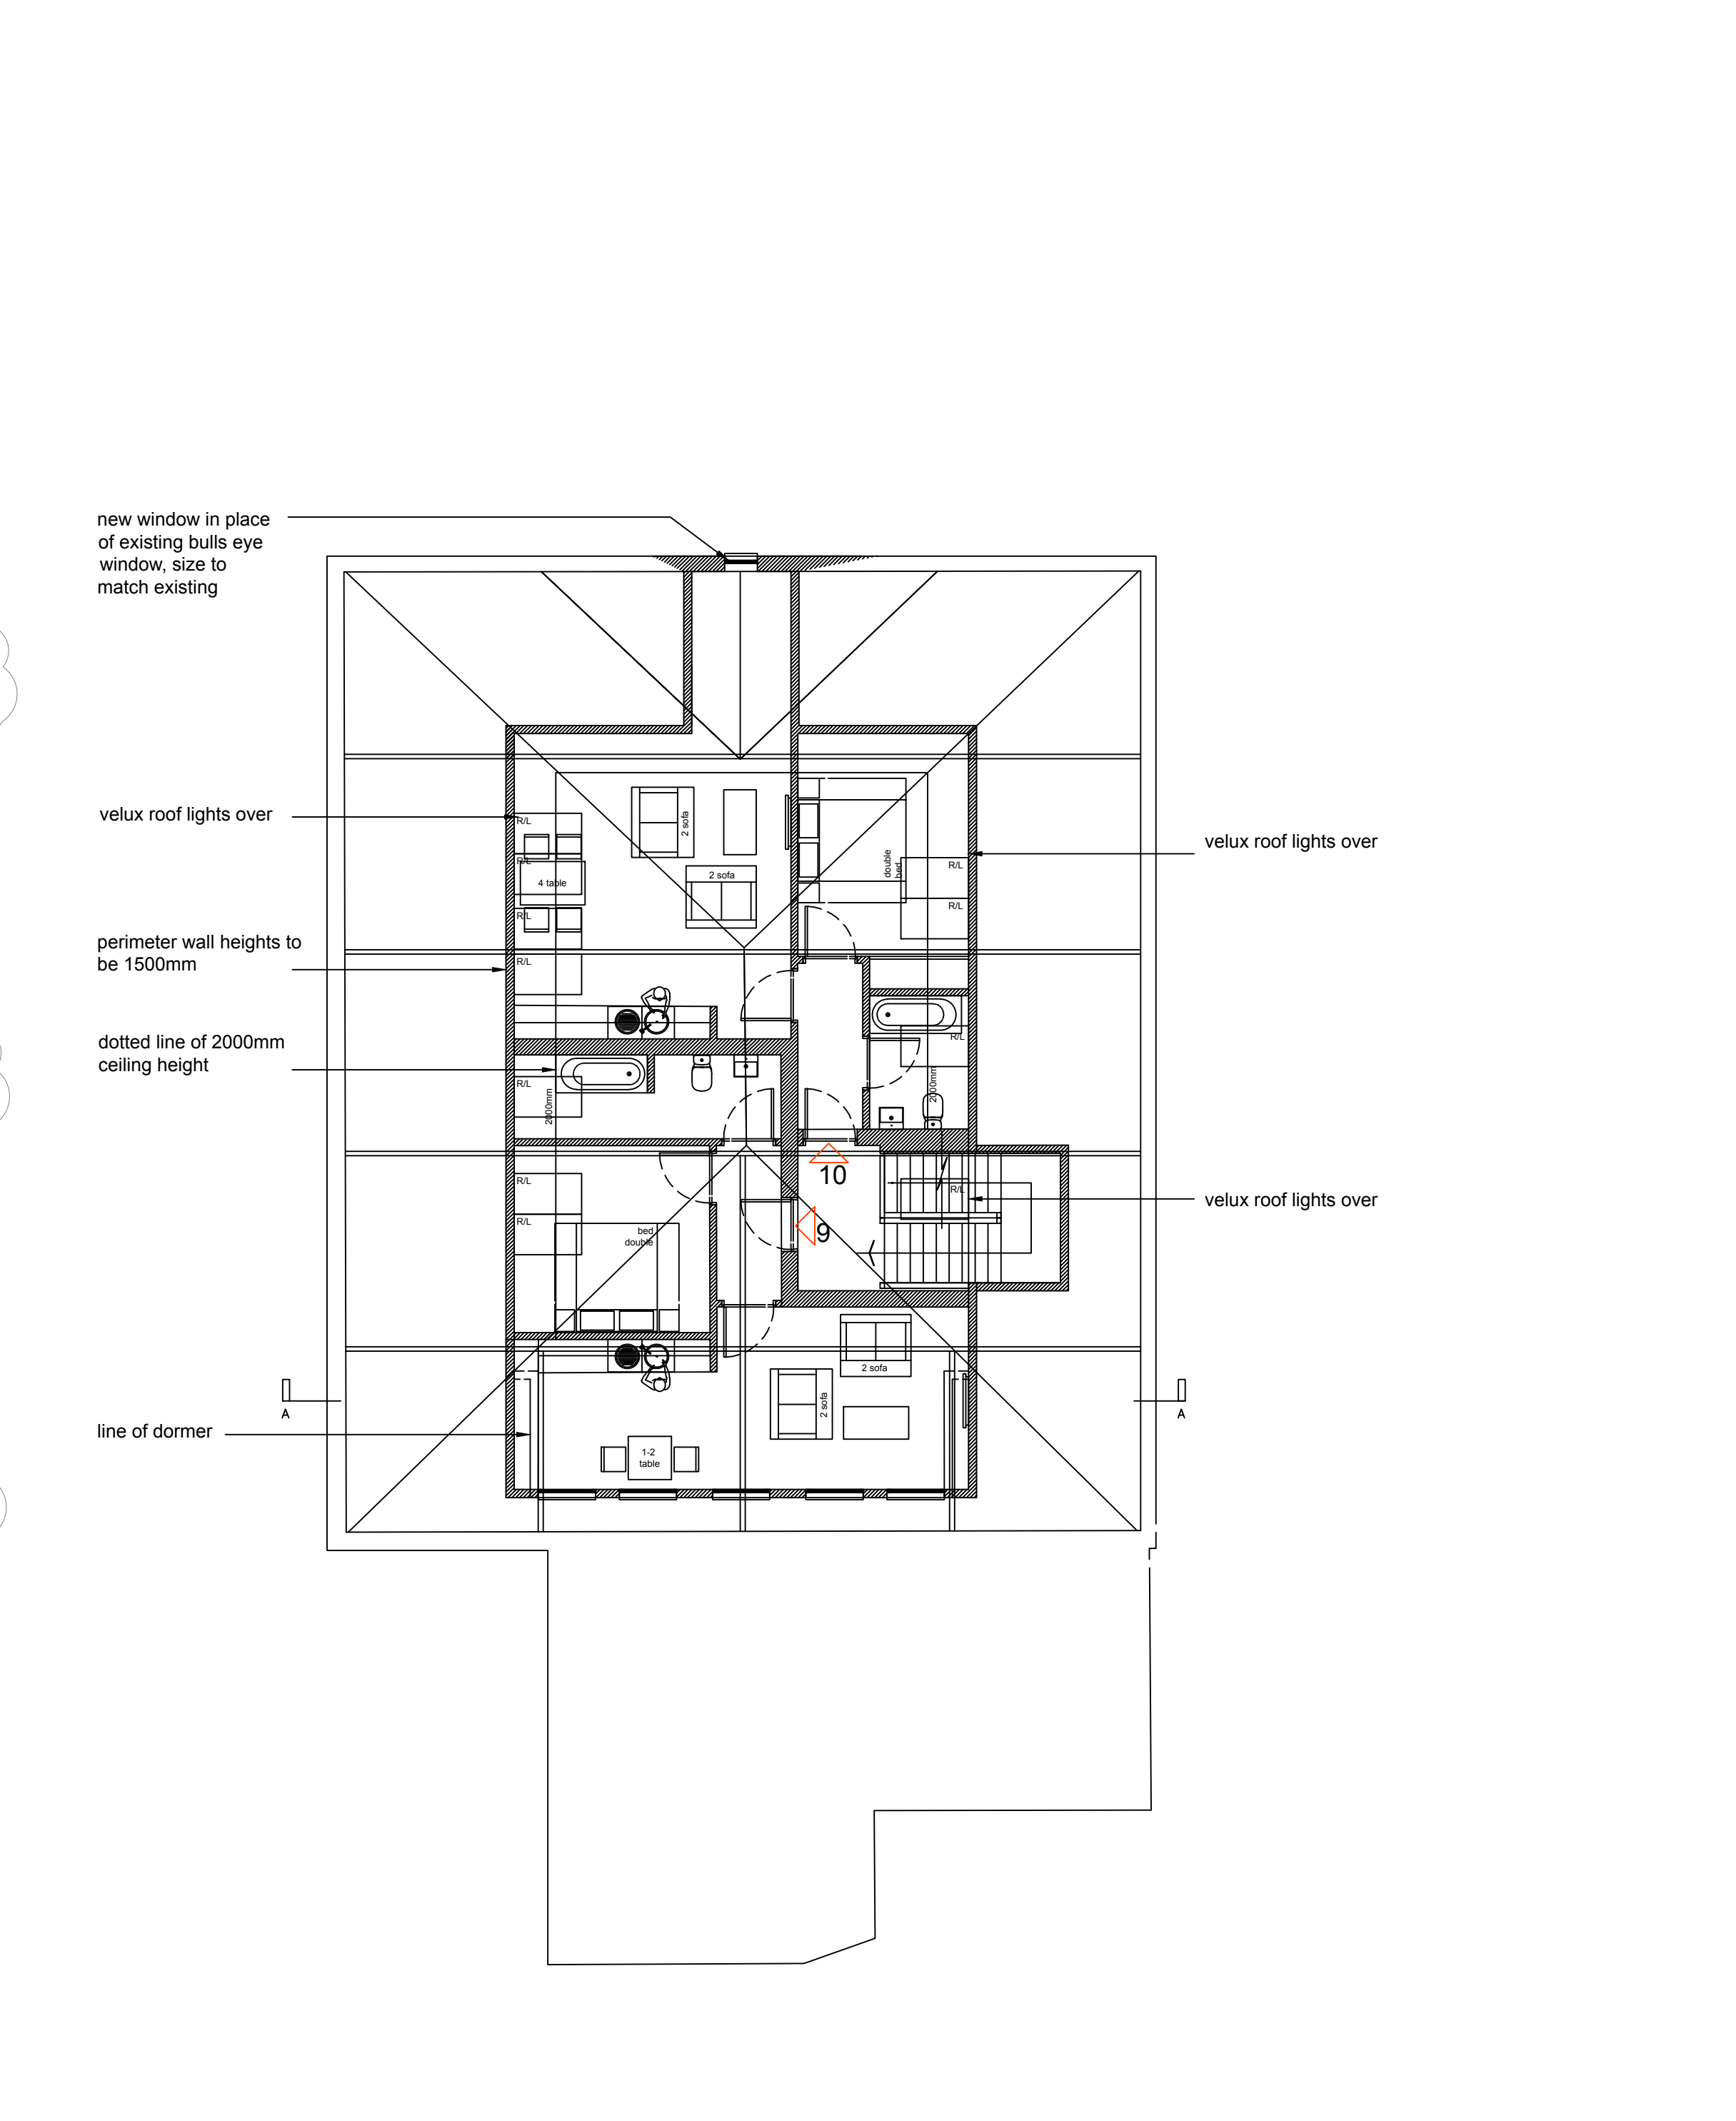


Loft Level Plan

KEY
existing wall
proposed wall
dwelling entrance

B	180130	First floor east and west side windows noted as etched to 1.7m above first floor level.	SA
A	171212	FFL amended.	SA
	170923	ISSUED FOR PLANNING	SA
rev.	date	comment	auth.
amendments			

client	contract	reference	revision
James Bannon	0041	PL.002	B
project	title		
The Maltravers Social Club	Proposed Building Plans		
Maltravers Lane, Littlehampton			
WEST SUSSEX BN17 5NA	PLANNING		
work stage	drawn	file	date
SA			170909
		scale	paper size
		1:100	A1

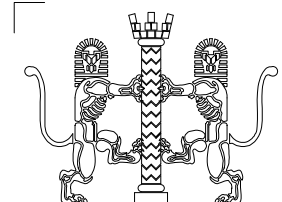

Simon Atkins
RIBA

UK Registered Architect

All dimensions to be confirmed on site prior to work commencing. Goods, materials and work to be in accordance with current regulations and standards. Refer to approved drawings and conditions.
© 2017 Simon Atkins. This drawing may not be reproduced or copied without prior consent.

07500 601
simon@simon-atkins.com.au
simon-atkins.com.au

