


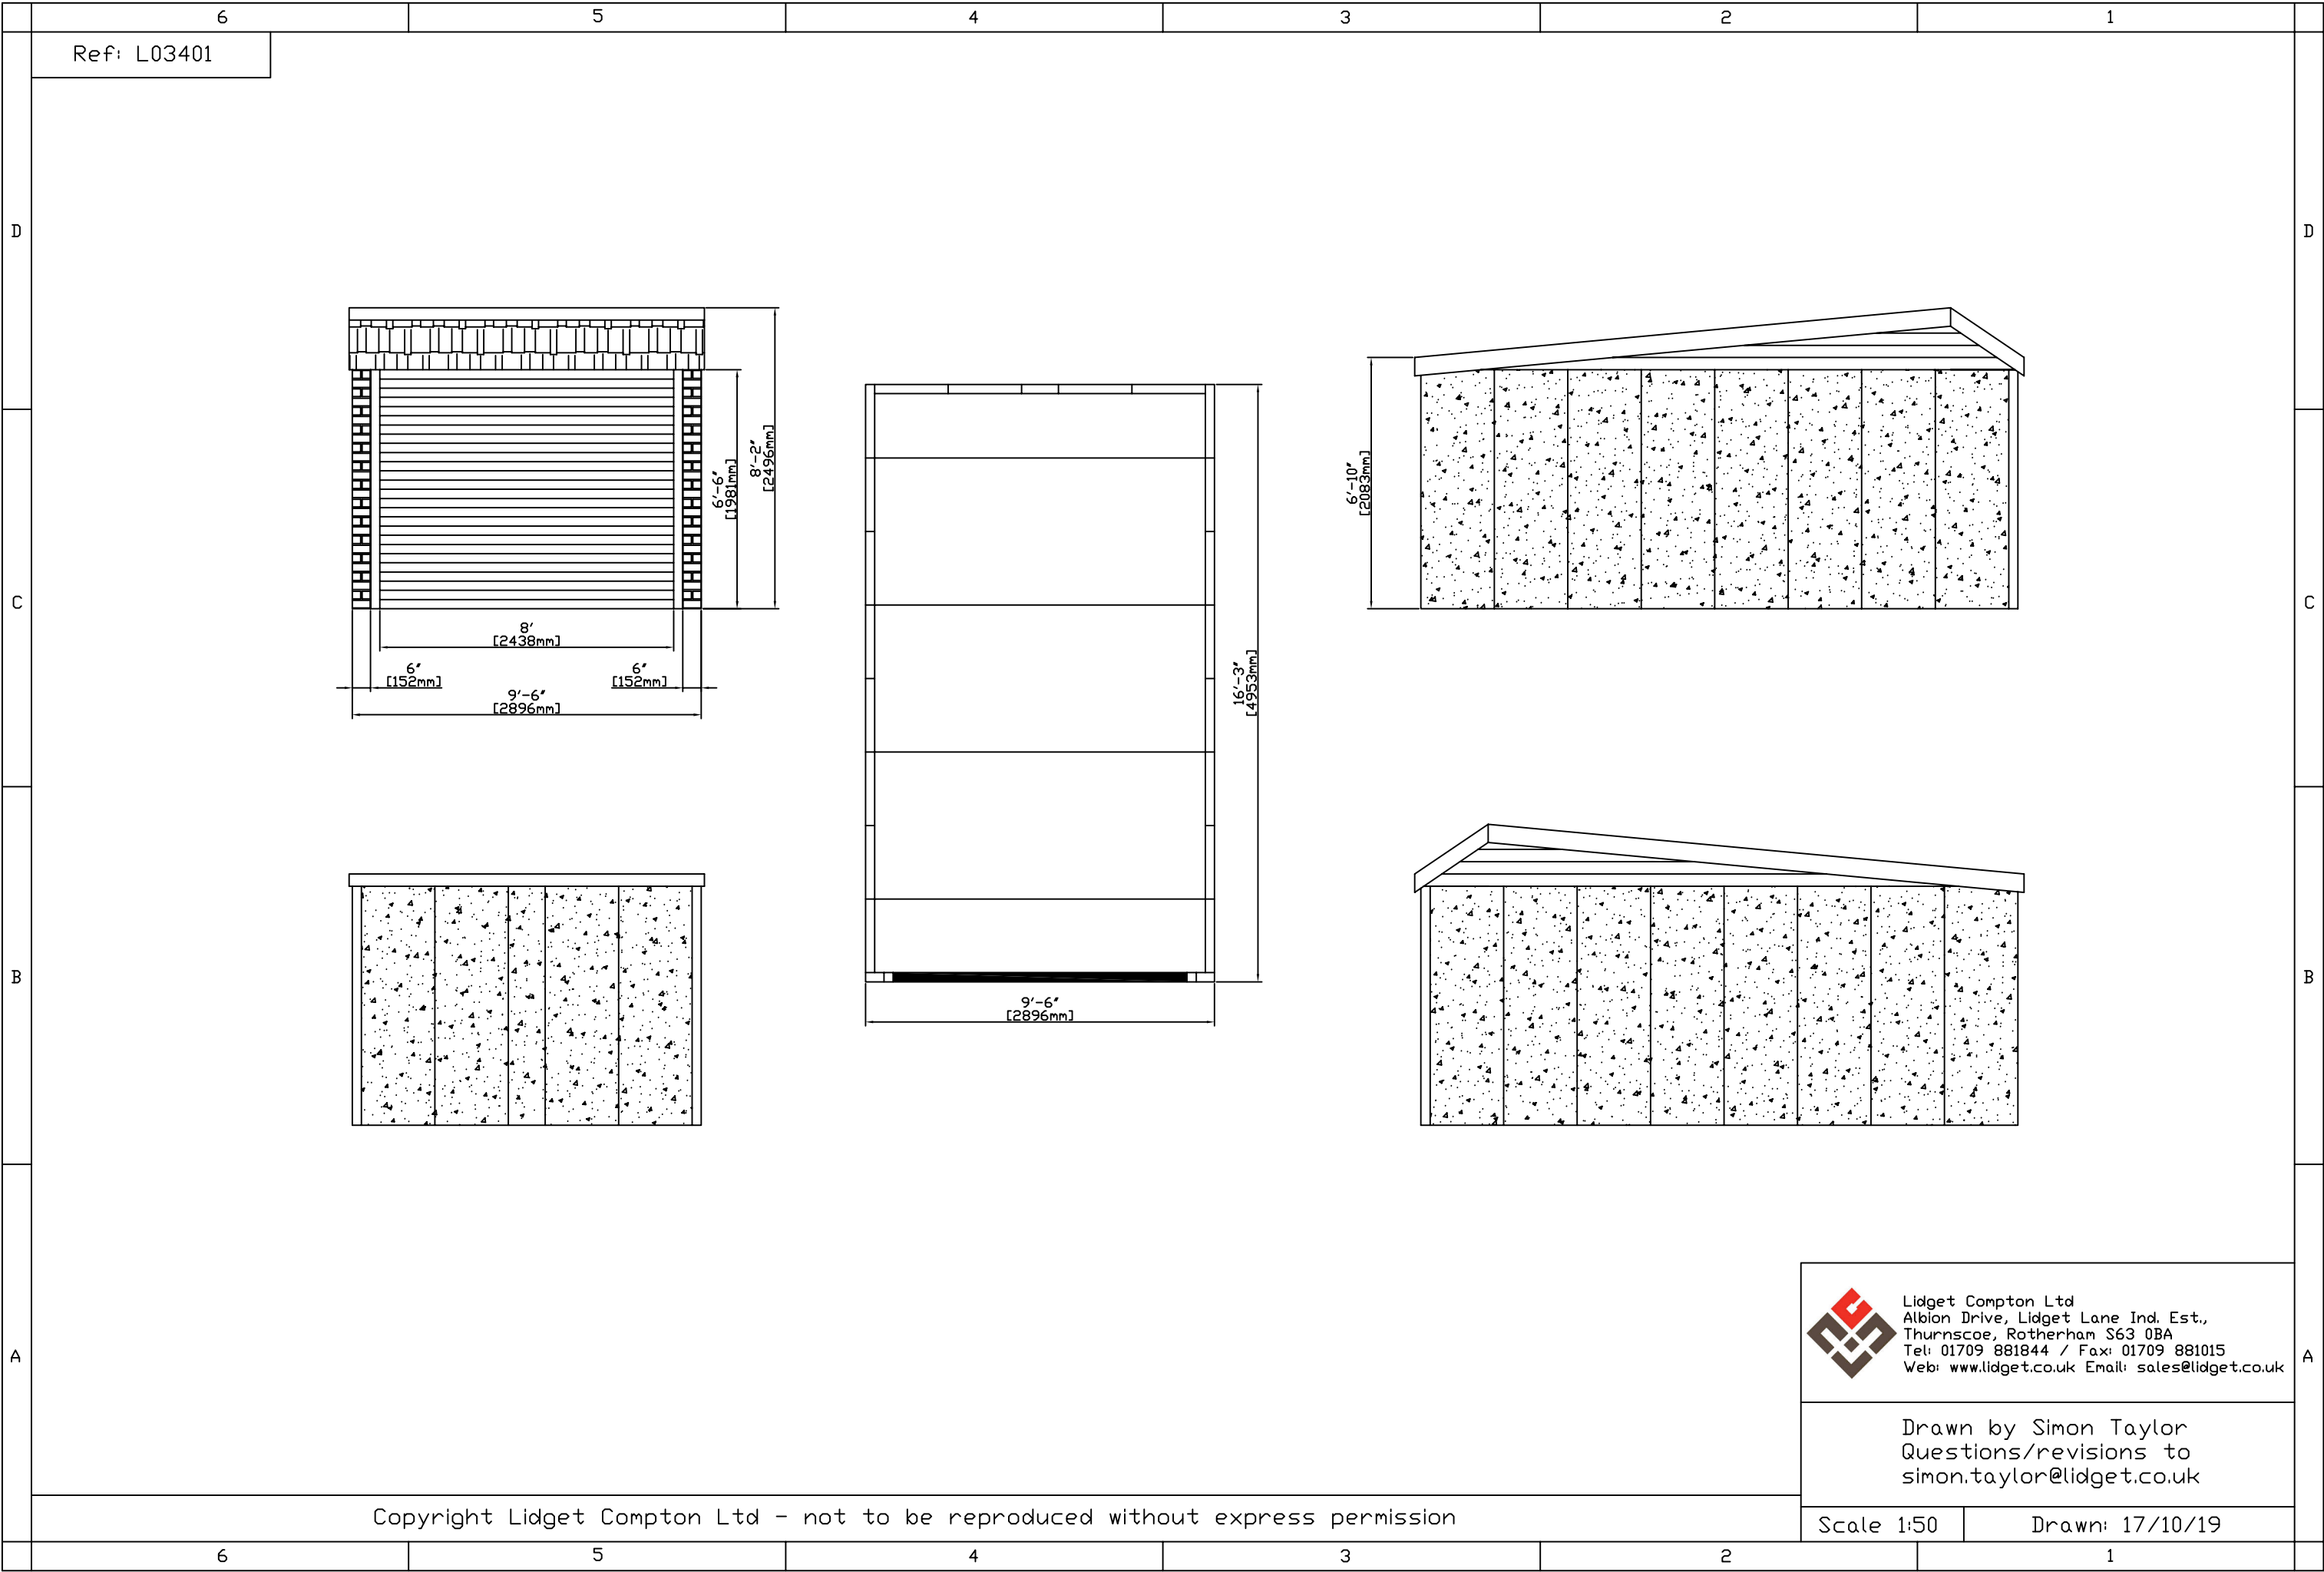

Ref: L03401



Lidget Compton Ltd
Albion Drive, Lidget Lane Ind. Est.,
Thurnscoe, Rotherham S63 0BA
Tel: 01709 881844 / Fax: 01709 881015
Web: www.lidget.co.uk Email: sales@lidget.co.uk

Drawn by Simon Taylor
Questions/revisions to
simon.taylor@lidget.co.uk

Scale 1:50

Drawn: 17/10/19

Copyright Lidget Compton Ltd - not to be reproduced without express permission