




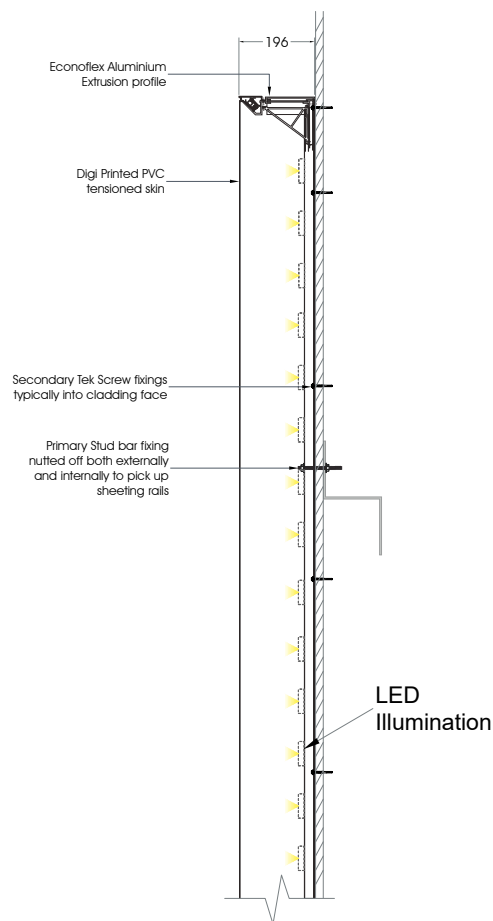

**ECONOFLEX BOX
TYPICAL SECTION**

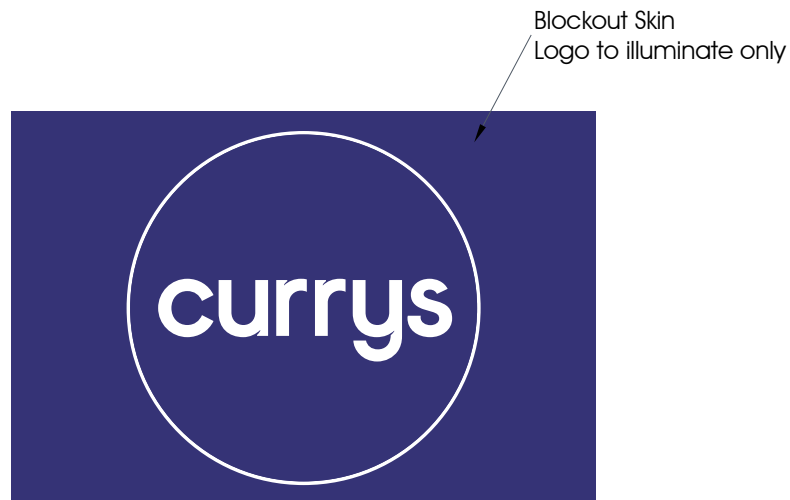

Sign Examples

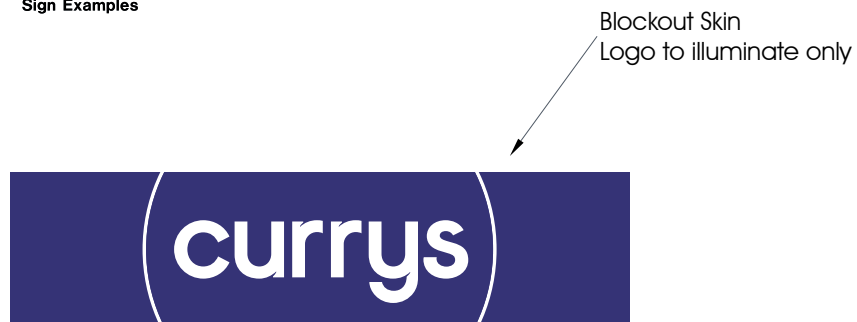

Sign Examples

Description:
Generic section for visual use
for all Currys Flexface signs
shown on elevations provided
in the advert application

**Internal LED illumination
to the logo only**

Max: 300cdm2

This Drawing & information contained may not be copied or used without prior consent from Spencer Signs. Colour shown may not accurately match any colour references. Sizes in mm unless stated otherwise.