

PROPOSED ELEVATIONS





A FRONT ELEVATION PROPOSED

Sign 3
Folded aluminium tray
Non Illuminated
4930 x 650 x 50mm
25mm Top Lip
Retro frame access unavailable due to canopy
Ratio: 7.96:1



PHOTO IMPRESSION

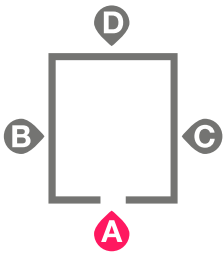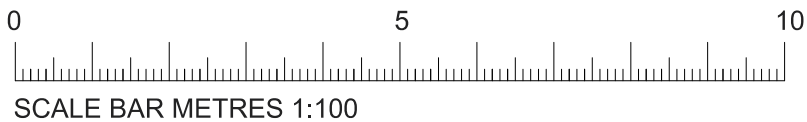

SITE			
Littlehampton - SUPER STORE			
ADDRESS			
Unit B, Arun Retail Park, Broad Place			
Wick, Littlehampton BN17 5RA			
TITLE			
EXTERNAL SIGN PACK			
STORE NUMBER	SCALE	DATE	
2326	1:100/BA3	29.09.21	
DESIGNER NUMBER	REVISION		
81210-A	TB		
STORE PLANNER	SIGNAGE PRINCIPLES VERSION		