


South Elevation Proposed

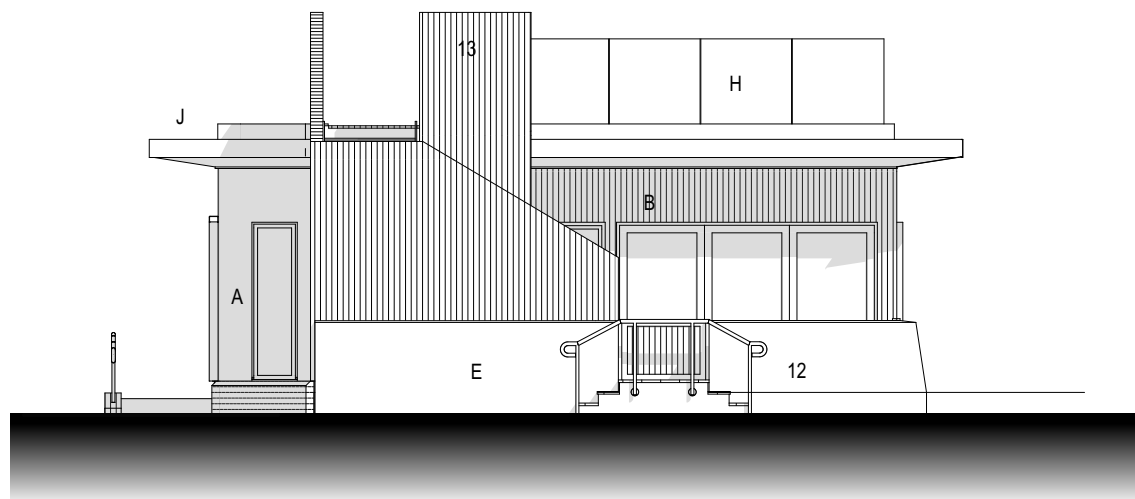


North Elevation Proposed

Key to materials
A. silicon render system - mid grey finish
B. cedar cladding boards - vertical
C. slatted cedar batten to balustrade
D. grey aluminium doors and windows
E. natural colour finish cast concrete storm surge wall
F. horizontal timber shutters
G. aluminium coping to flat roof matching doors & windows
H. clear glazed balustrade
J. grp cladding to match cast concrete



West Elevation Proposed

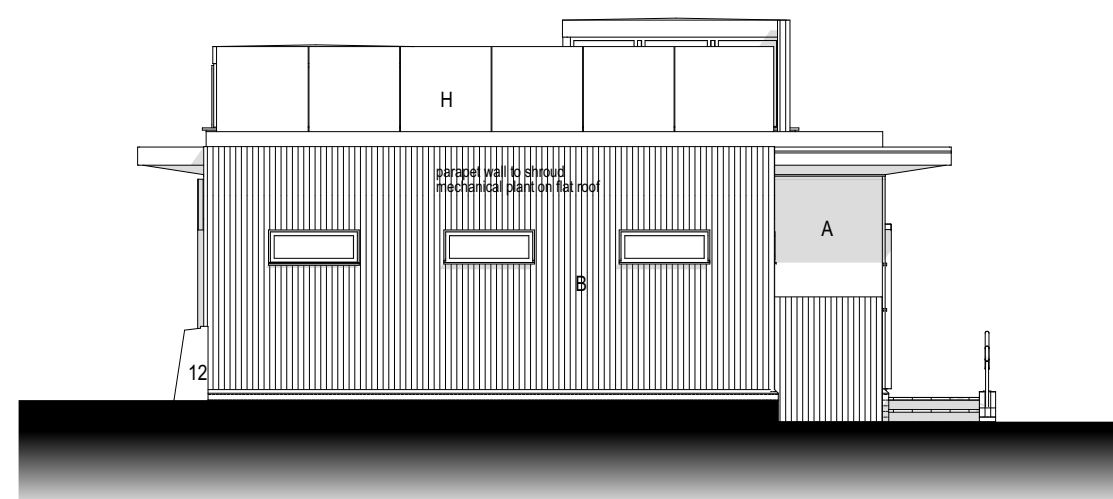

East Elevation Proposed

IAN WOOD DESIGN CONSULTANT

14 Garfield Road ♦ Bitterne ♦ Southampton SO19 4BZ ♦ Hampshire
Phone 023 8033 3810 or 01489 773569

on behalf of



Client **JAMIE HAWKINS**

Project **KITE SURF CAFE AND SCHOOL
BEACH ROAD
LITTLEHAMPTON**

Drawing Title **PROPOSED ELEVATIONS
Planning amendments**

Drawing **CND1_SK02** Rev
Date **OCT 2019** Scale **1 : 100 at A3**

