



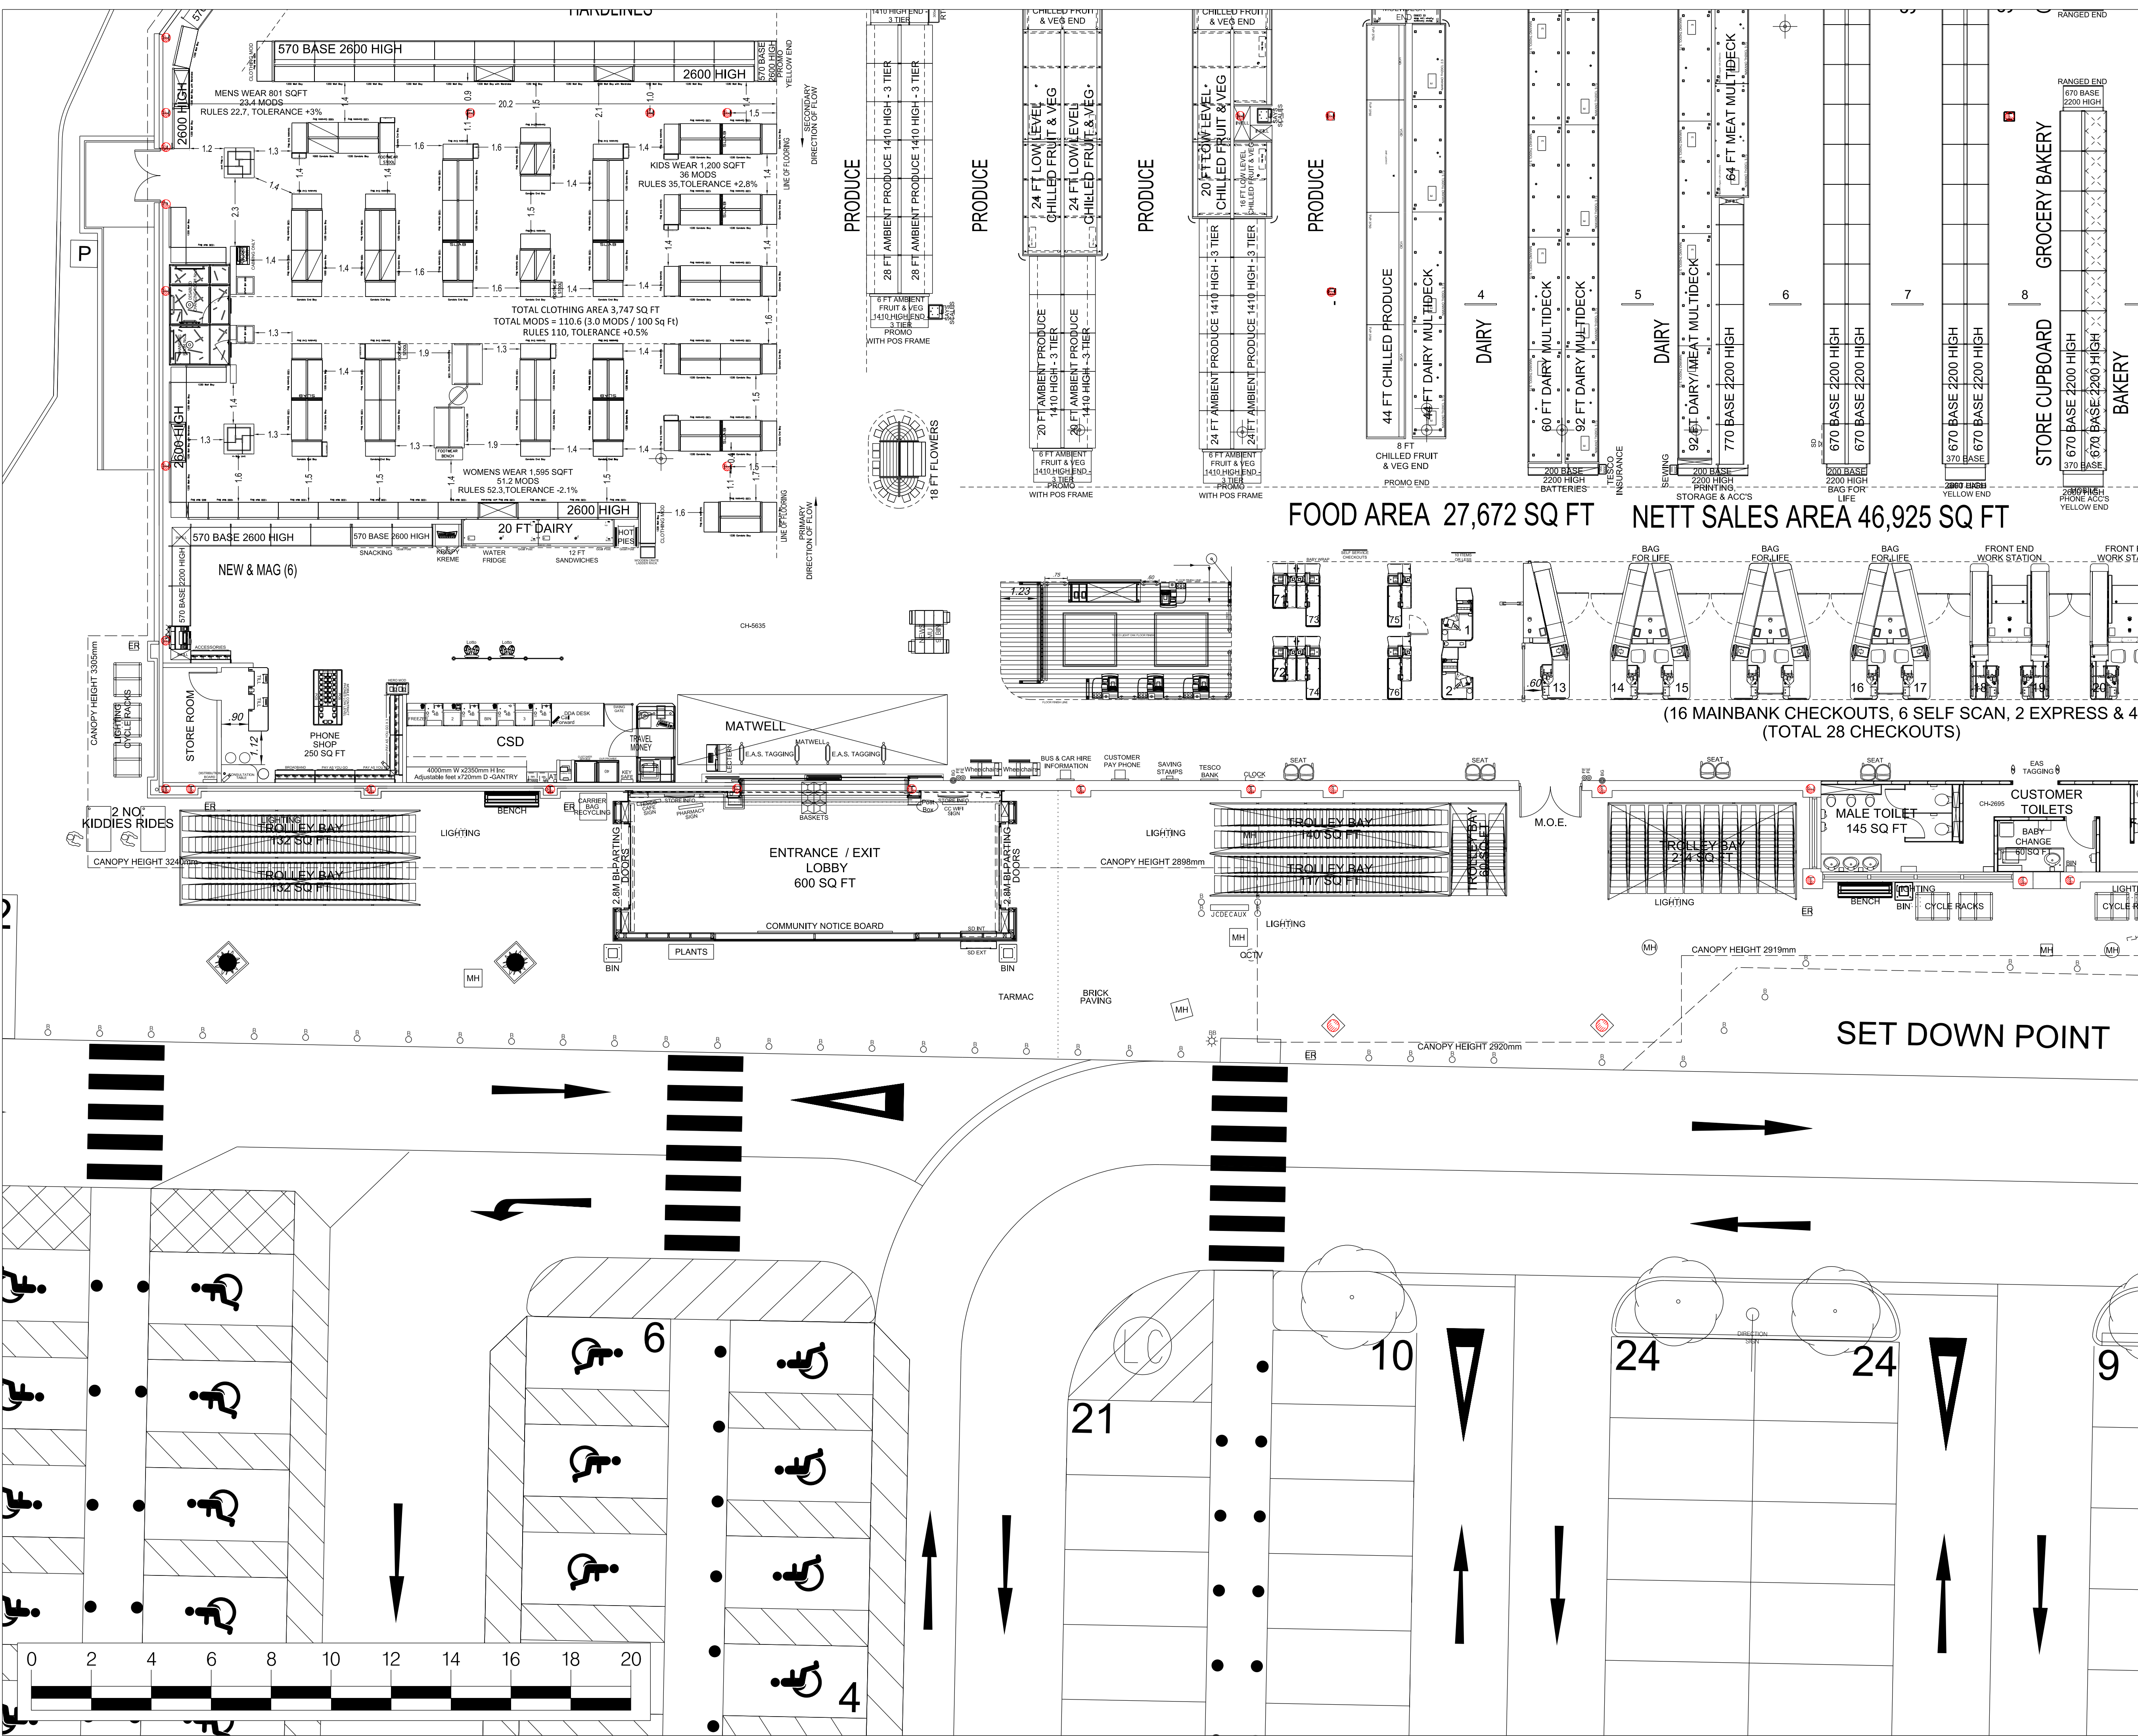

REV.	REVISIONS	DATE
##	EXISTING PLAN PRODUCED	14.10.14

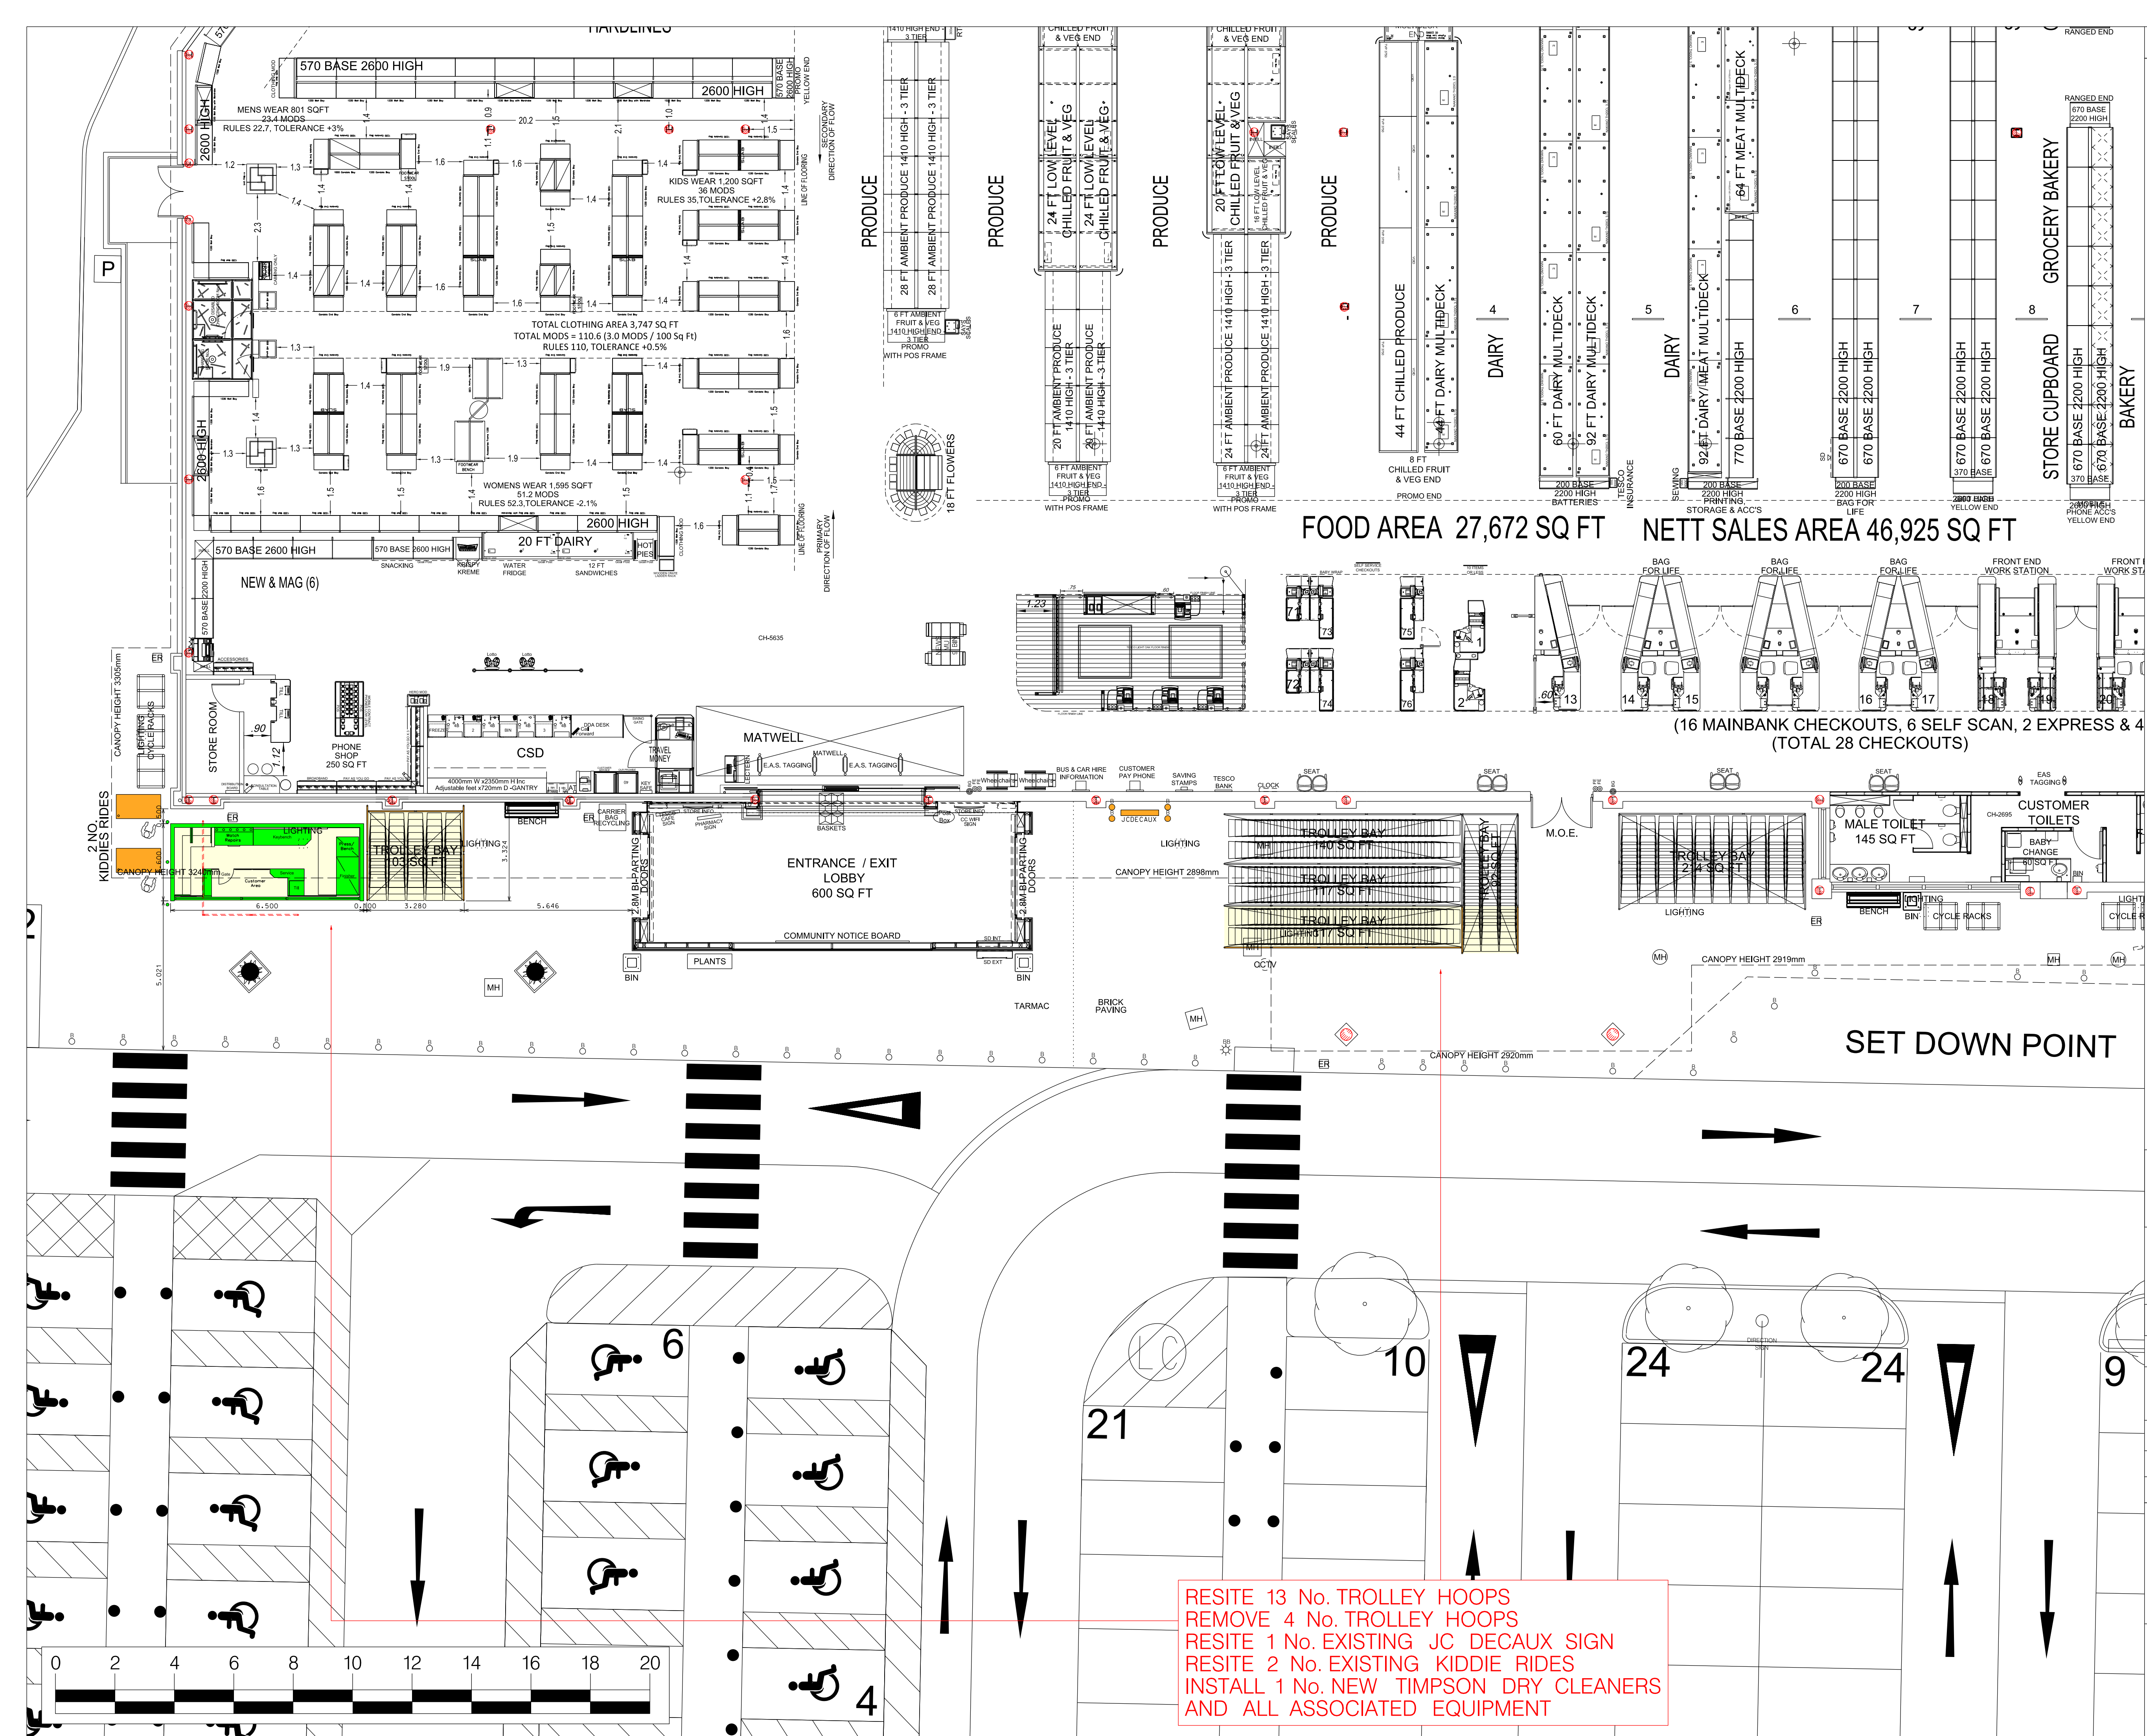

REV.	REVISIONS	DATE
##	EXISTING PLAN PRODUCED	14.10.14
1#	PROPOSED PLAN PRODUCED	14.10.14
1A	TROLLEY BAYS RECONFIGURED	23.10.14
1B	TROLLEY BAYS RECONFIGURED	27.11.14
1C	TROLLEY BAYS RECONFIGURED POD LOCATION REVISED	23.01.15

FORMAT:	PROPOSED:
-	-

APPROVED BY:	
--------------	--

REMOVED EQUIPMENT	
NEW EQUIPMENT	
RESITED EQUIPMENT	
CHANGE OF USE	

2833

LITTLEHAMPTON FORMAT 50

DESCRIPTION	TIMPSONS DRY CLEANERS PROPOSED DETAIL	
DRAWING NO.	2833gag1	c.dgn
PHASE	ISSUE	1C
SCALE	DATE	
1:100@A1	14.10.14	
PLANNING HEAD	KEITH KEELEY	
COMPANY	FUSE 3	
DRAWN	BPK	

TESCO

STORE PLANNING

TESCO STORES LIMITED

STORE PLANNING DEPARTMENT

PROPERTY SERVICES

P.O. BOX 400, CIRCUS BUILDING, SHIRE PARK

WELWYN GARDEN CITY, HERTS. AL7 1GA

TELEPHONE : 01707 395150

THE COPYRIGHT AND ALL OTHER RIGHTS IN AND RELATING TO THIS PUBLICATION

BEING TO AND ARE THE SOLE PROPERTY OF TESCO STORES LIMITED

ALL RIGHTS ARE RESERVED NEITHER THE NAME NOR ANY PART OF THIS

PUBLICATION MAY BE REPRODUCED OR TRANSMITTED IN ANY FORM OR BY ANY

ELECTRONIC OR MECHANICAL MEANS INCLUDING PHOTOCOPYING AND RECORDING

OR FROM ANY RETRIEVAL SYSTEM WITHOUT THE PRIOR WRITTEN LICENCE FROM THE OWNER

© 2006 TESCO STORES LIMITED



REV.	REVISIONS	DATE
##	EXISTING PLAN PRODUCED	14.10.14
1#	PROPOSED PLAN PRODUCED	14.10.14
1A	TROLLEY BAYS RECONFIGURED	23.10.14
1B	TROLLEY BAYS RECONFIGURED	27.11.14
1C	TROLLEY BAYS RECONFIGURED POD LOCATION REVISED	23.01.15
FORMAT: -		PROPOSED: -
APPROVED BY:		
REMOVED EQUIPMENT		
NEW EQUIPMENT		
RESITED EQUIPMENT		
CHANGE OF USE		
PROJECT 2833 LITTLEHAMPTON FORMAT 50		
DESCRIPTION TIMPSONS DRY CLEANERS PROPOSED OVERVIEW		
DRAWING NO. 2833gag1c.dgn		
PHASE		ISSUE 1C
SCALE 1:500@A1		DATE 14.10.14
PLANNING HEAD NICK JOHNSON		
COMPANY FUSE 3		
DRAWN BPK		
TESCO STORE PLANNING		
TESCO STORES LIMITED STORE PLANNING DEPARTMENT PROPERTY SERVICES P.O. BOX 400, CIRRUS BUILDING, SHIRE PARK WELWYN GARDEN CITY, HERTS. AL7 1GA TELEPHONE : 01707 395150 THE COPYRIGHT AND ALL OTHER RIGHTS IN AND RELATING TO THIS PUBLICATION BELONG TO AND ARE THE SOLE PROPERTY OF TESCO STORES LIMITED. ALL RIGHTS ARE RESERVED HEREIN. THE MAKING FOR ANY PART OF THIS PUBLICATION MAY BE REPRODUCED OR TRANSMITTED IN ANY FORM OR BY ANY ELECTRONIC OR MECHANICAL MEANS INCLUDING PHOTOCOPYING AND RECORDING OR FROM ANY RETRIEVAL SYSTEM WITHOUT THE PRIOR WRITTEN LICENCE FROM THE OWNER © 2006 TESCO STORES LIMITED		