



This drawing is not to be scaled. The architect is to be held responsible for the accuracy of the information provided and the contractor is responsible for checking all dimensions.

Notes


For hard and soft landscaping and roadway finishes please refer to Landscape Architect and Highways Engineer's drawings.

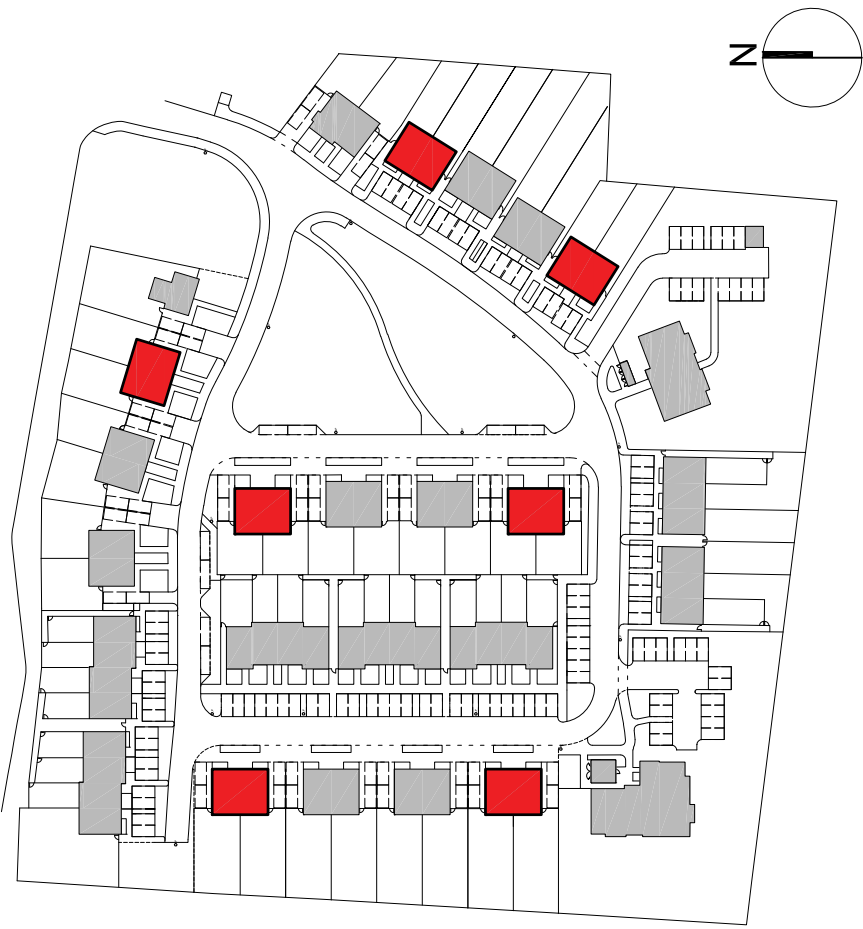


08 House & Apartment Type Key
2110 not to scale

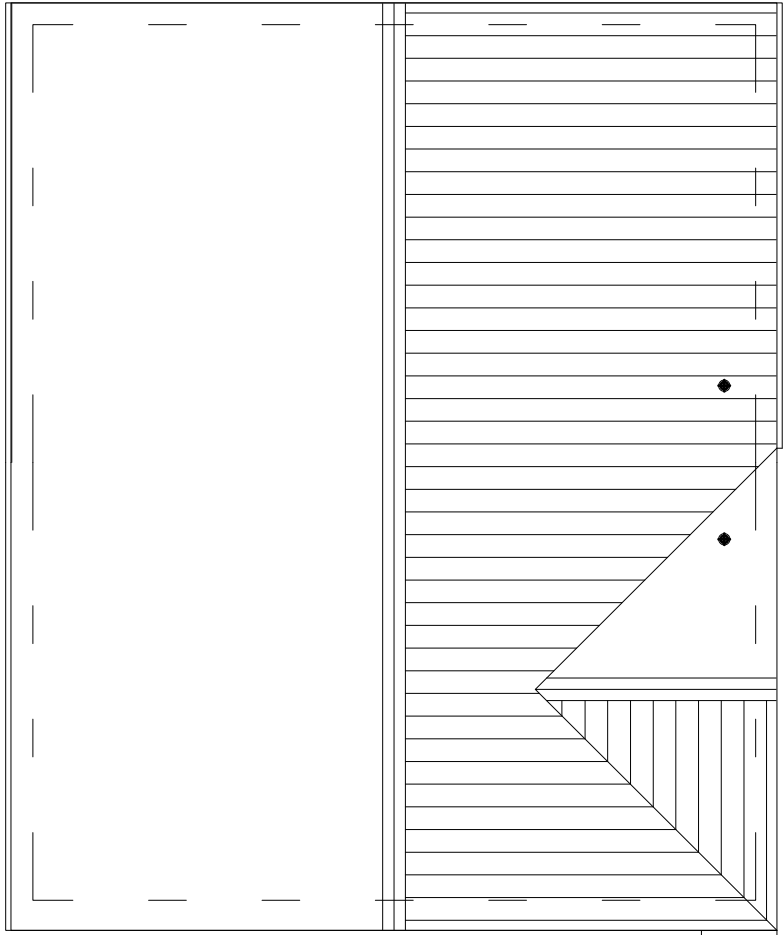


03 Roof Plan
2110 Scale: 1:100

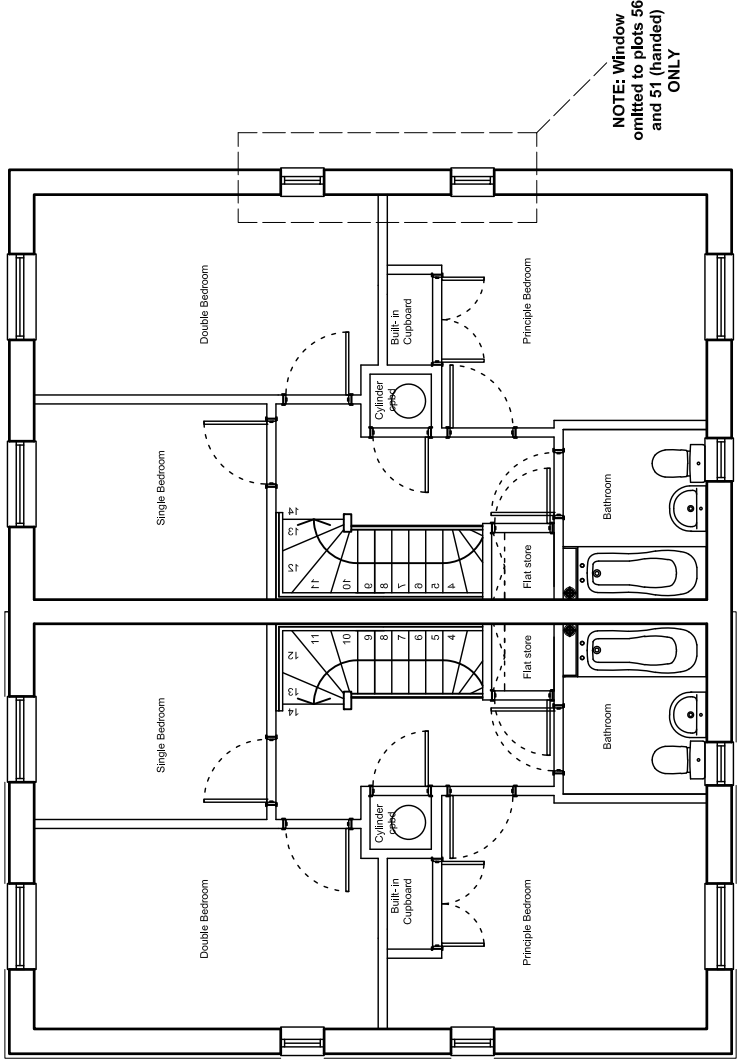


02 First Floor Plan
2110 Scale: 1:100

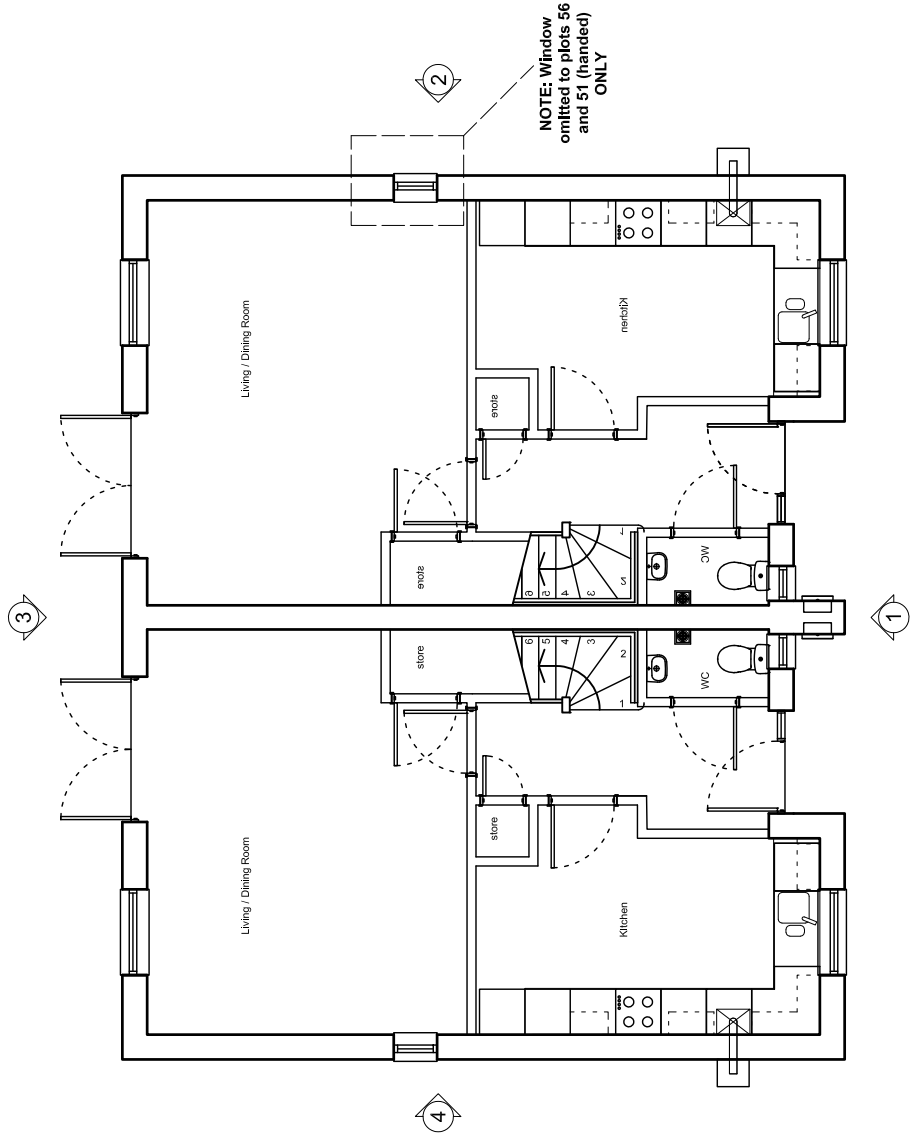


01 Ground Floor Plan
2110 Scale: 1:100

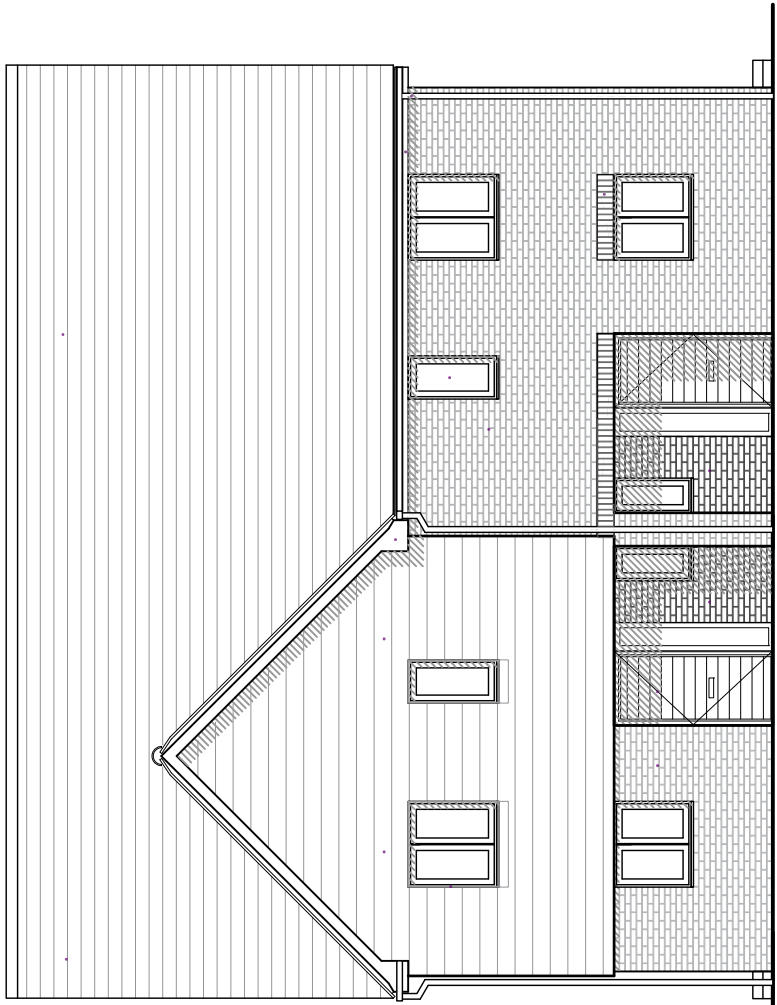


04 Elevation 01
2110 Scale: 1:100

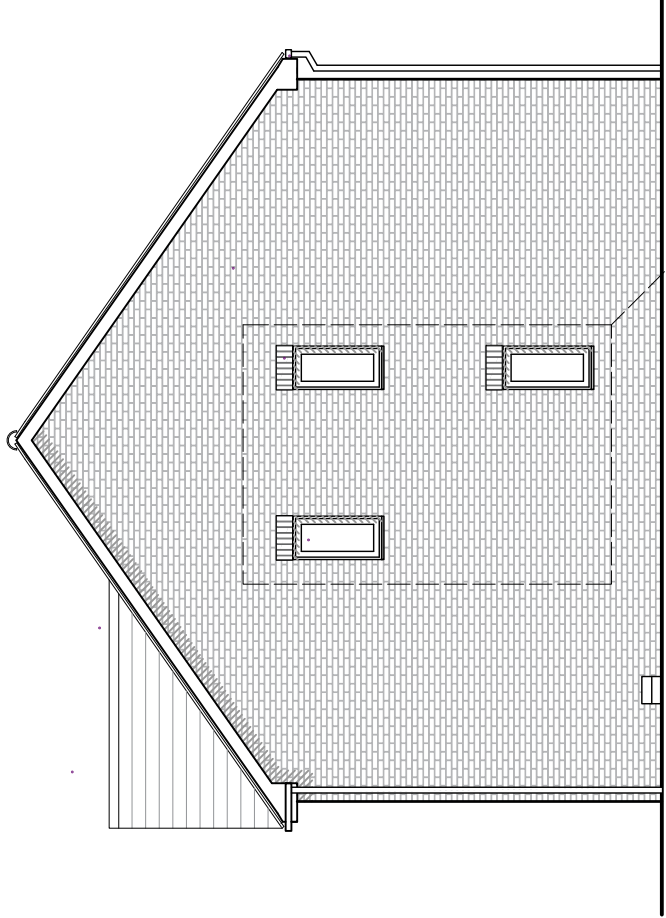


05 Elevation 02
2110 Scale: 1:100

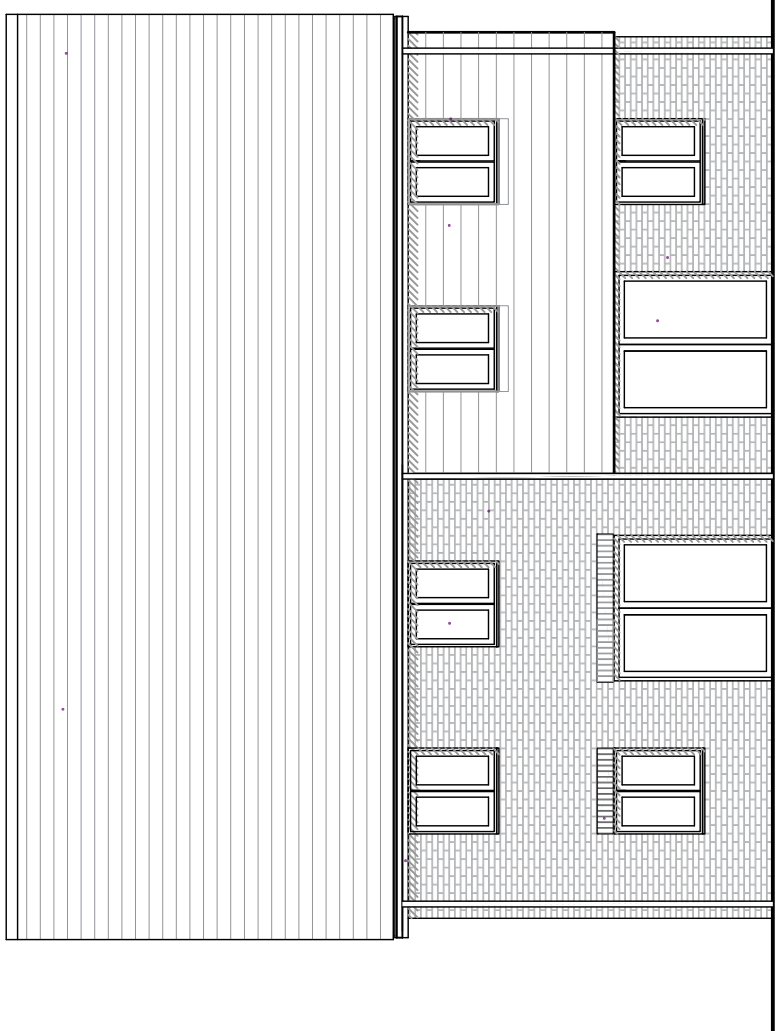

06 Elevation 03
2110 Scale: 1:100

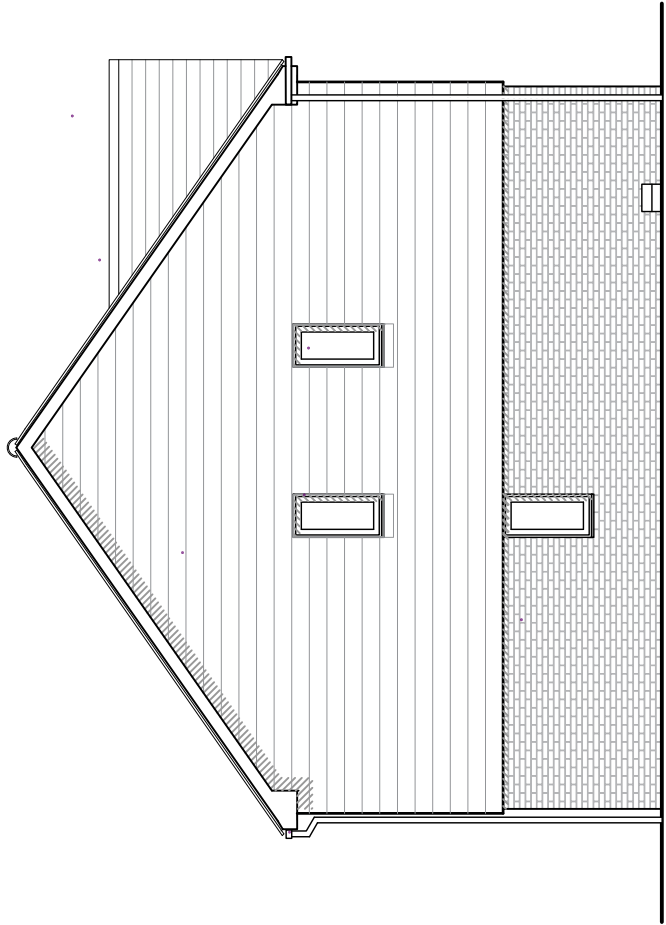

07 Elevation 04
2110 Scale: 1:100

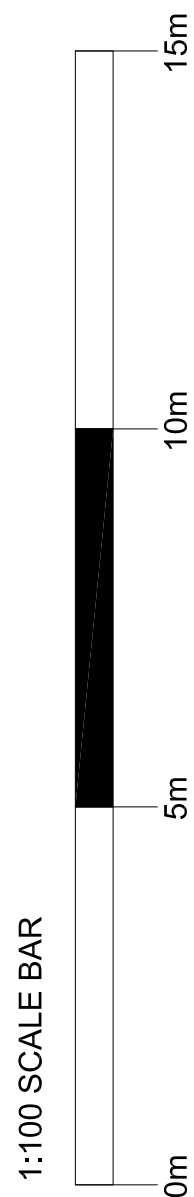

rhp partnership architects
50-52 The Quadrant, Brighton BN1 4AT
T 01273 655220
www.rhpartnership.co.uk
brighton@rhpartnership.co.uk

Project
Land south of Cornfield Close
Littlehampton

Drawing
House Type B
3 Bed 5 Person
Proposed Plans and Elevations

Job Ref	Draw No	Revision
P0516	2110	00
Scale(s)	Size	Drawn
1:100	A1	TWNF SH
Status	Planning	