

Notes

11

11

Visitor Parking Bay
14no;

0 2018.10.24 Issued for Planning. TW SH

Rev	Date + notes	Drawn	Chkd
-----	--------------	-------	------

r h partnership architects
30-31 Foundry Street Brighton BN1 4AT
T 01273 645220
www.rhpartnership.co.uk
brighton@rhpartnership.co.uk


Project
Land south of Cornfield Close
Littlehampton

Proposed Parking Plan

Job Ref	Dwg No	Revision
P0516	2003	00
Scale(s)	Size	Chkd
1:500@A1	A1	TW SH

Planning

This location: Q-Budget.com | 800-678-9636 | 1400 Broadway Blvd NE, Suite 1000, Atlanta, GA 30309

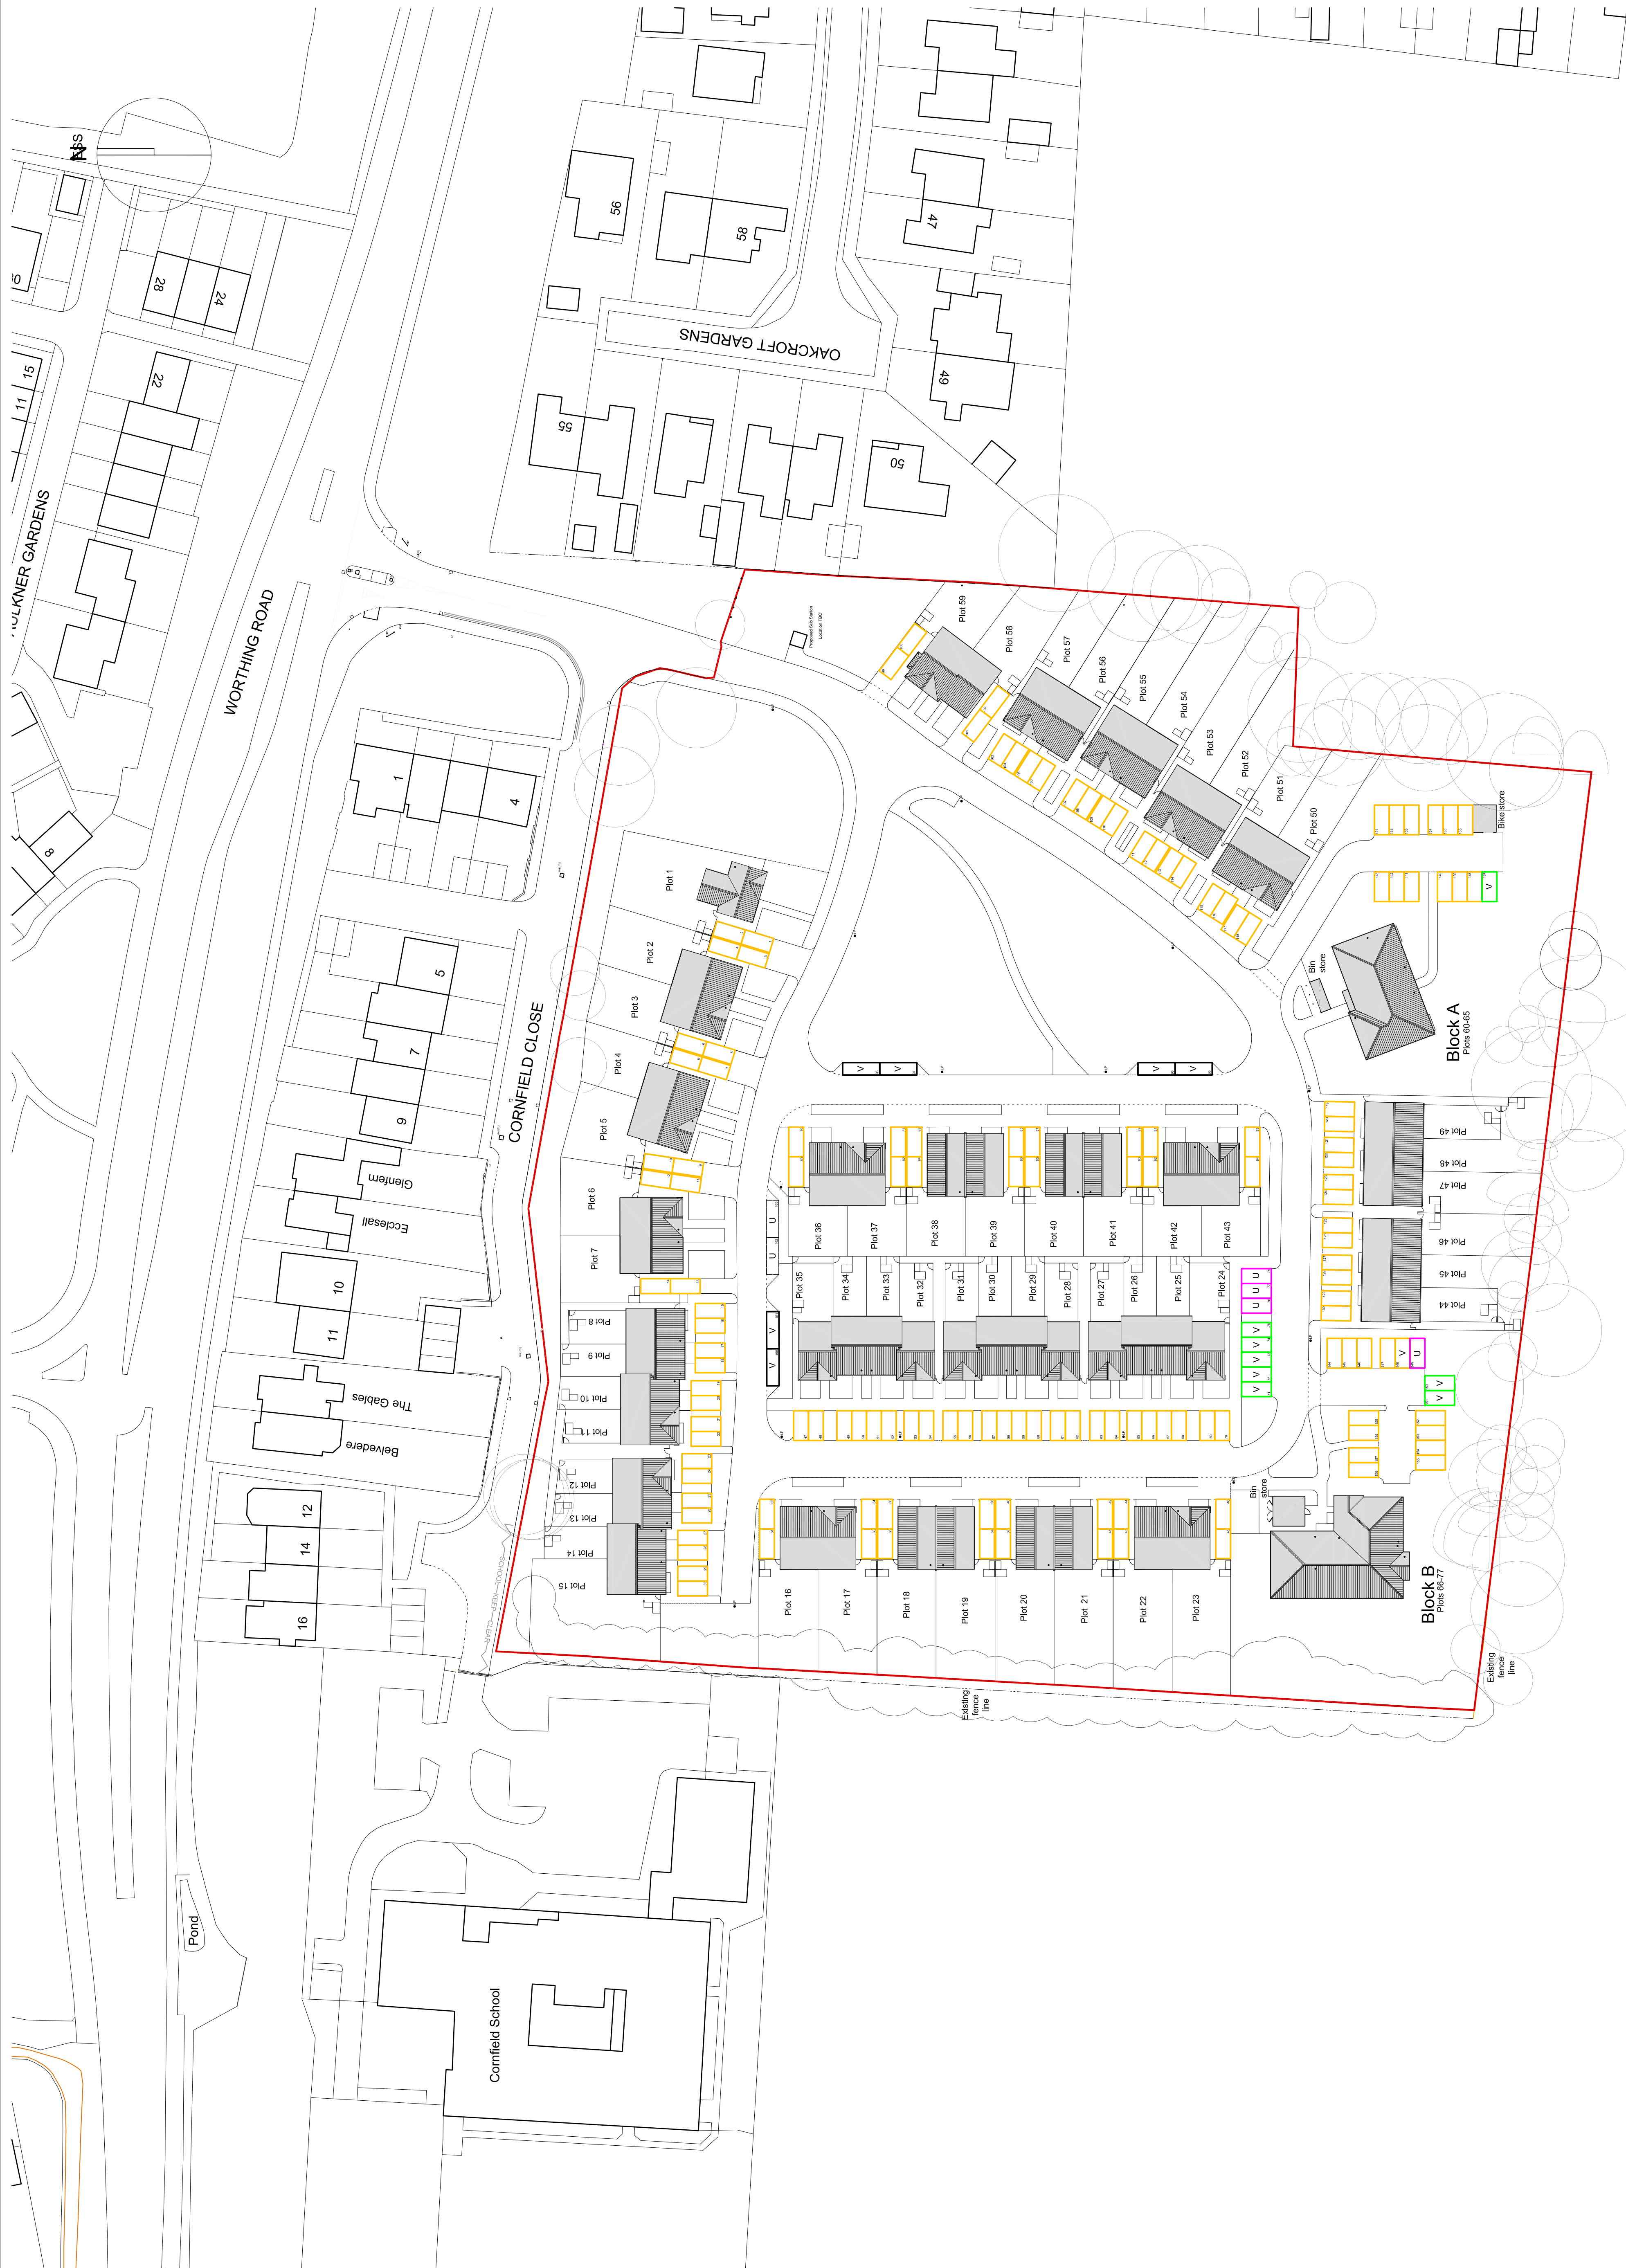

1:500 SCALE BAR

