
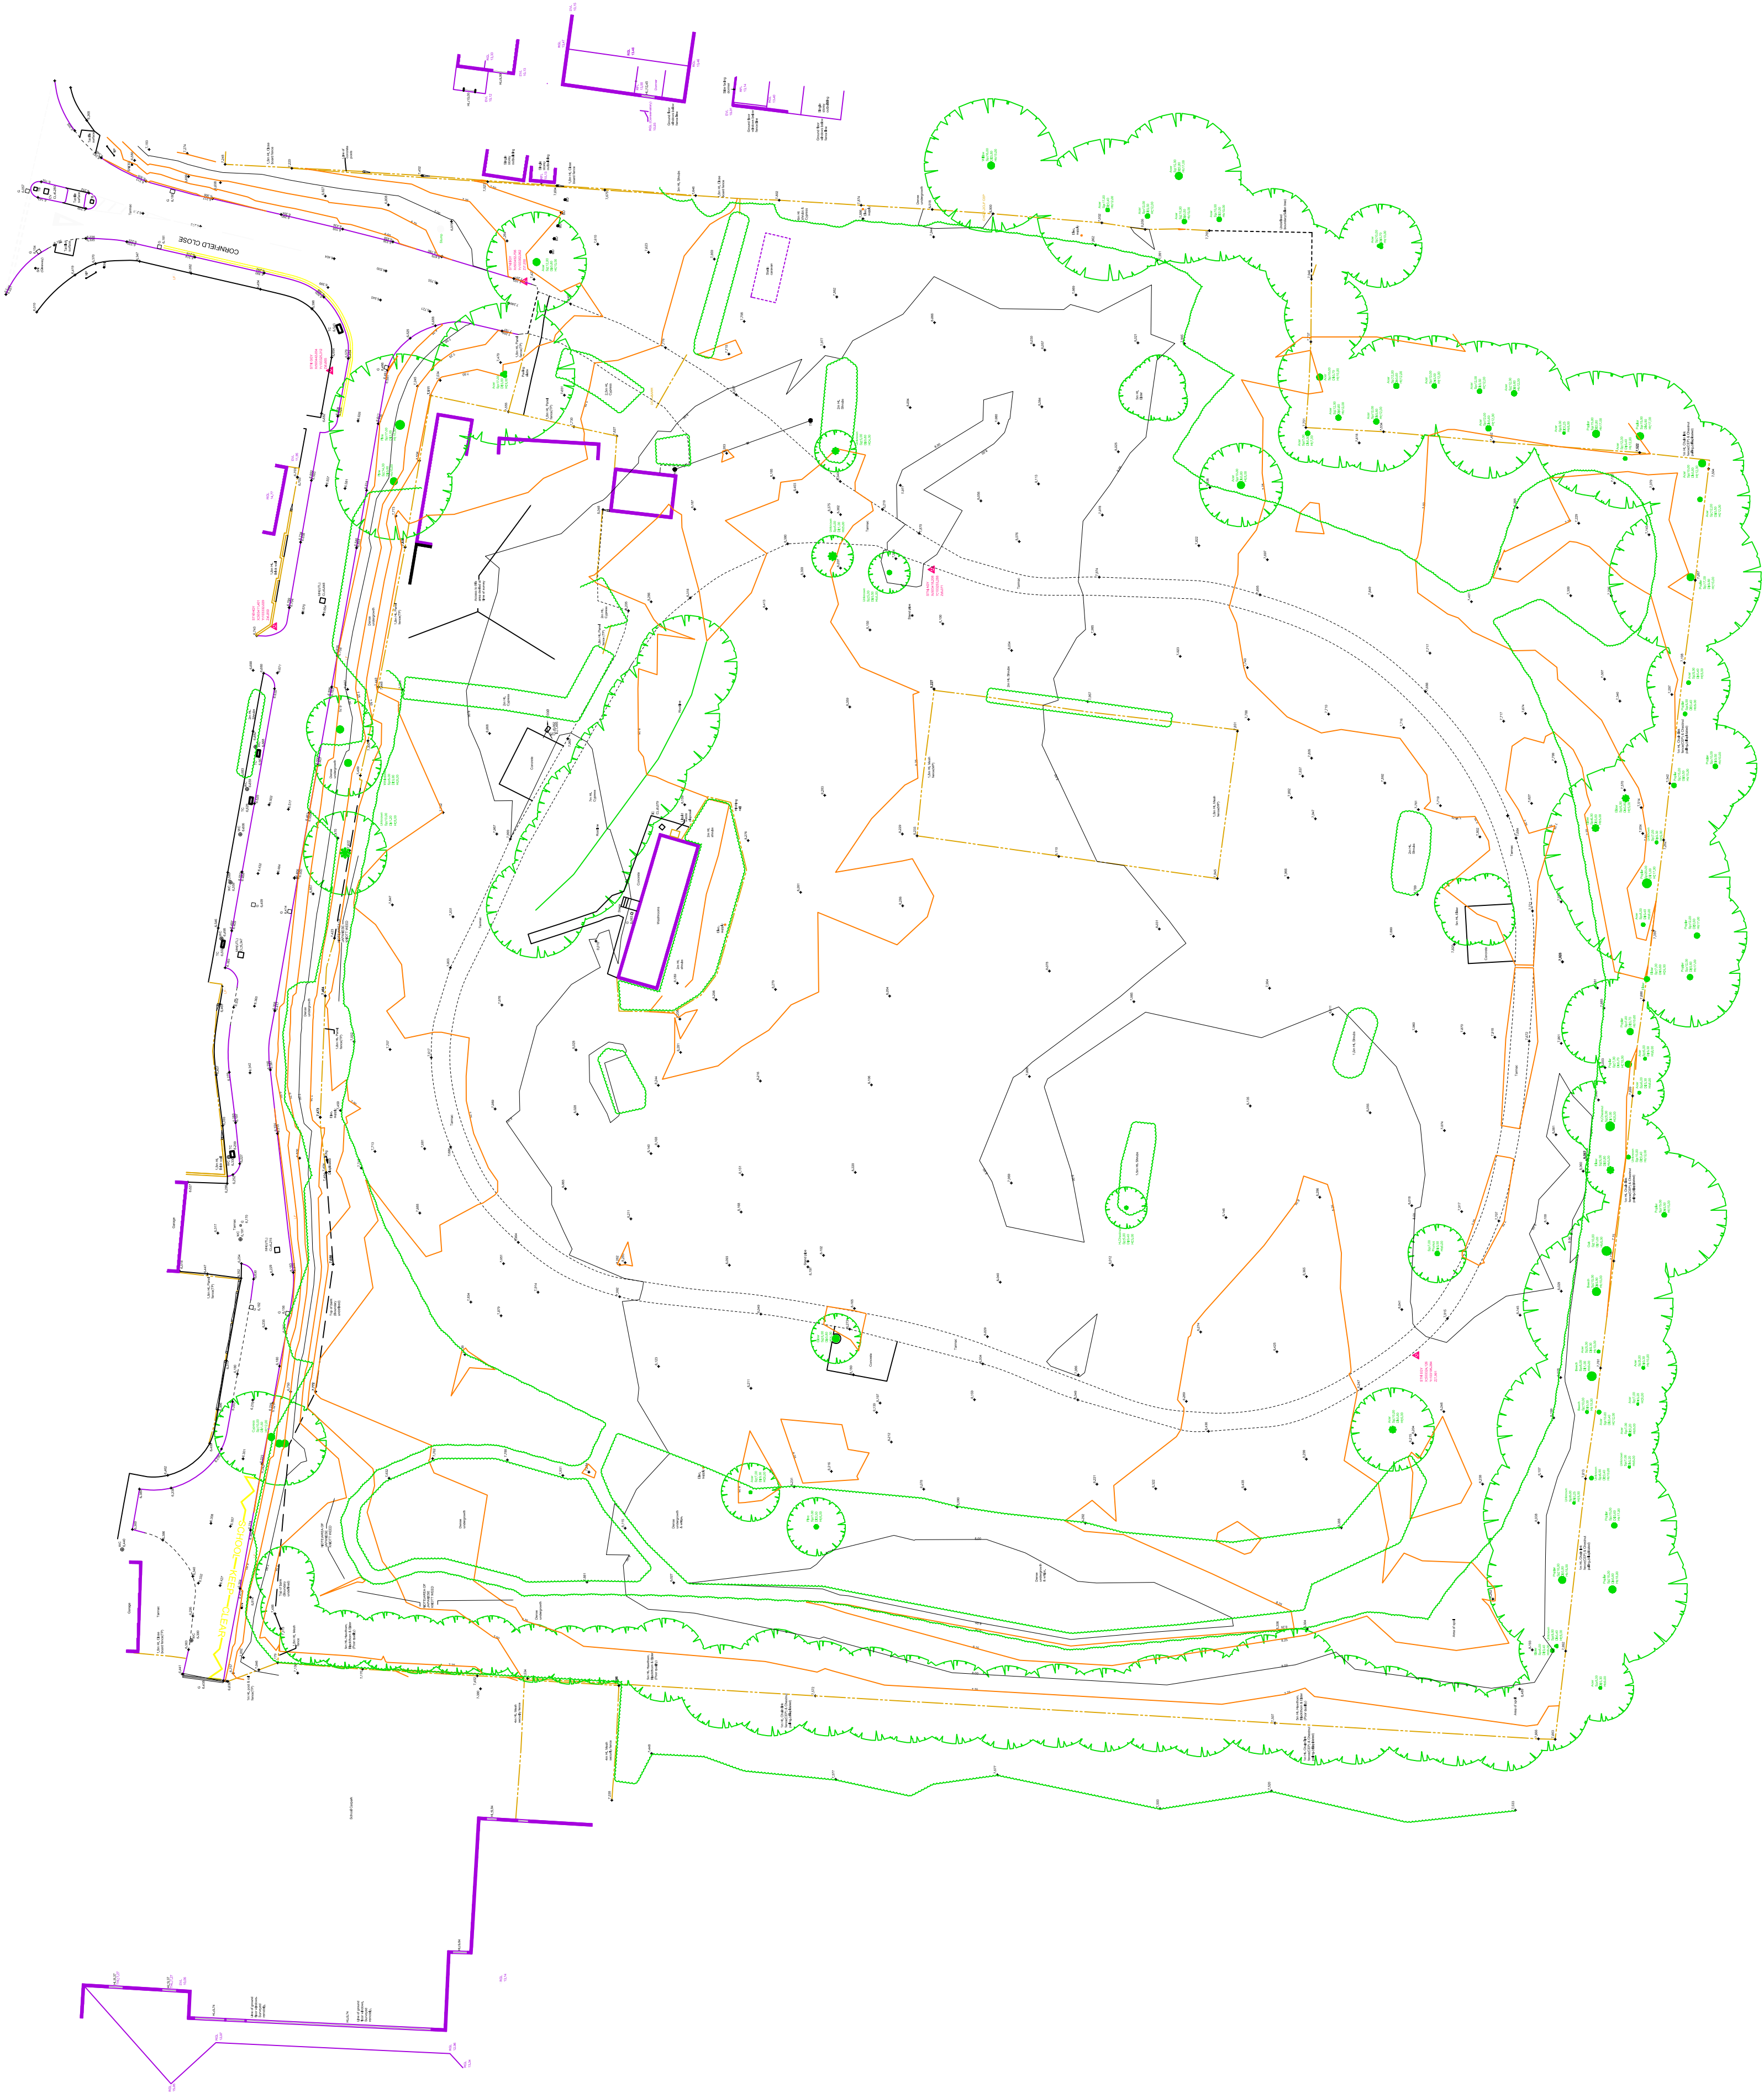


This drawing is not to be scaled. The architect is to be held responsible for the accuracy of the information provided and the contractor is responsible for checking all dimensions

Notes

For hard and soft landscaping and
roadway finishes please refer to
Landscape Architect and Highways
Engineer's drawings.

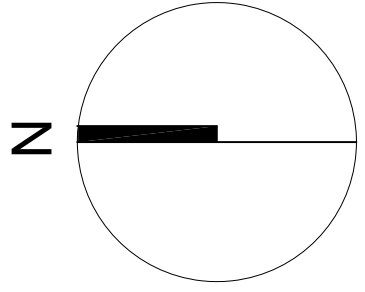

0 2018.10.24 Issued for Planning. TW SH

Rev Date + Notes Drawn Checked

rhp partnership architects
59-61 South Street Brighton BN1 1AT
T 01273 645220
www.rhpartnership.co.uk
brighton@rhpartnership.co.uk

Project
Land south of Cornfield Close
Littlehampton

Drawing
Existing Topographical Survey

Job Ref	Dwg No	Revision	
P0516	2002	00	
Scale(s)	Size	Drawn	Chkd
1:500@A1	A1	TW	SH

Status
Planning

