


This drawing is not to be scaled. The architect is to be informed of any errors before work proceeds. The general contractor is responsible for checking all dimensions


Notes




08 House & Apartment Type Key
2140 NTS

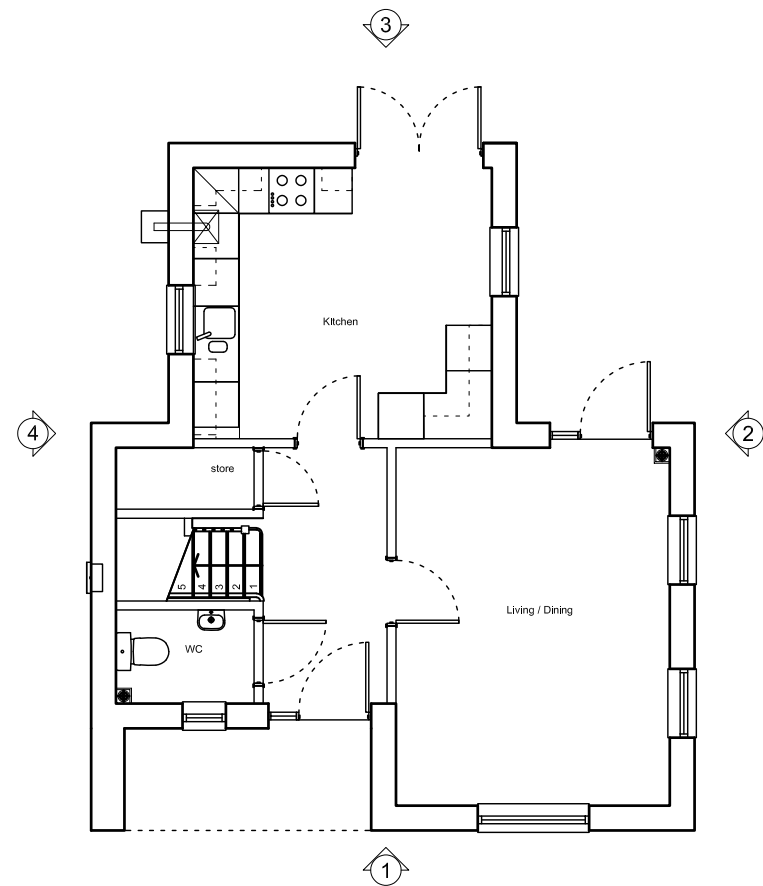

01 Ground Floor Plan
2140 Scale: 1:100

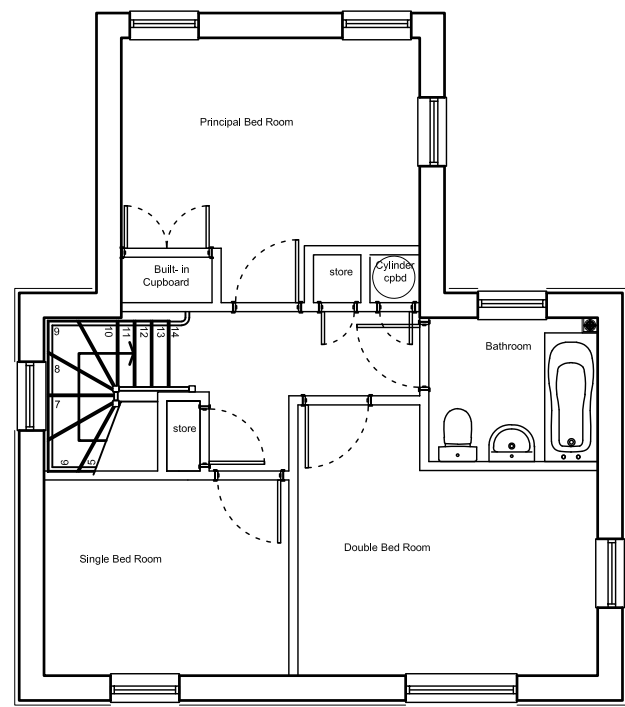

02 First Floor Plan
2140 Scale: 1:100

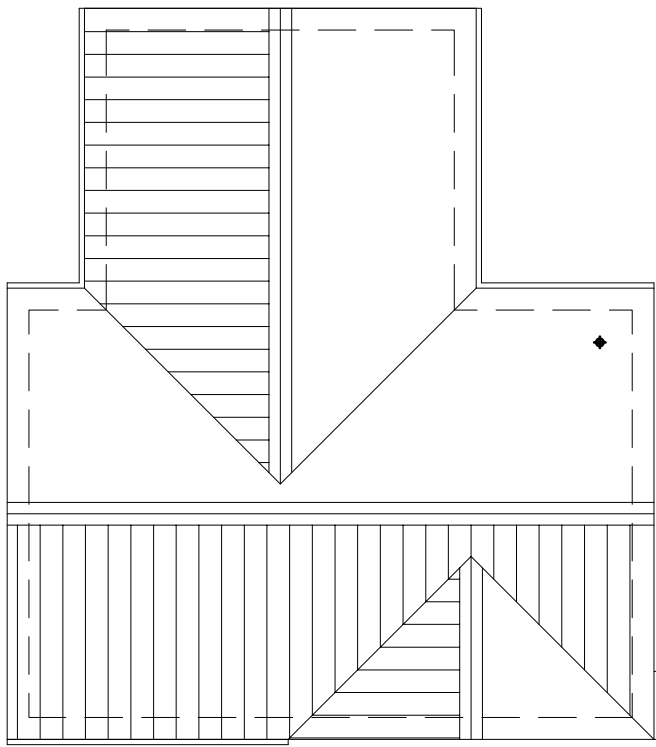

03 Roof Plan
2140 Scale: 1:100




04 Elevation 01
2140 Scale: 1:100



05 Elevation 02
2140 Scale: 1:100



06 Elevation 03
2140 Scale: 1:100

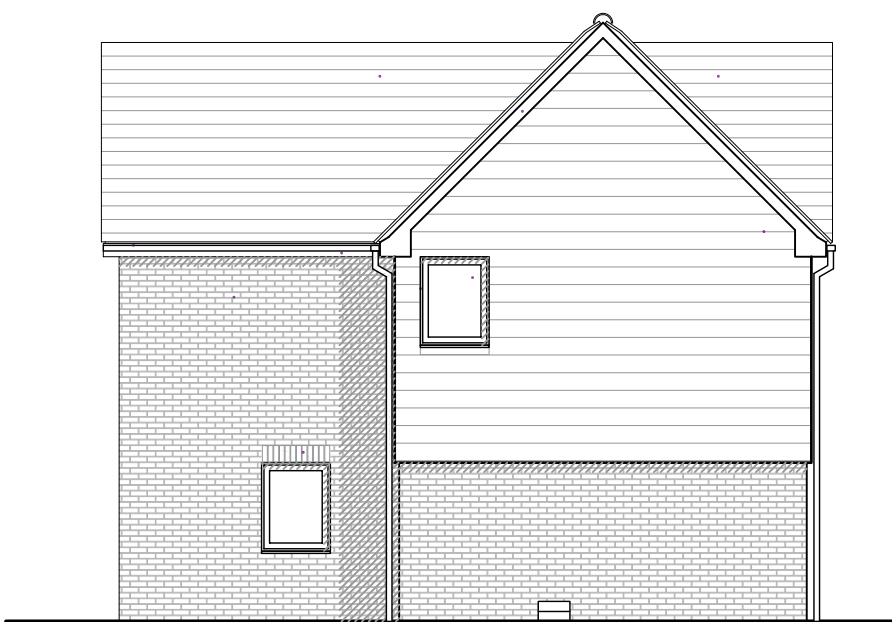

07 Elevation 04
2140 Scale: 1:100

00 2018.10.24 Issued for Planning.

TW/ SH
NF

Rev Date notes

Drawn Chkd

rhp r h partnership architects
30-31 Foundry Street Brighton BN1 4AT
T 01273 645220
www.rhpartnership.co.uk
brighton@rhpartnership.co.uk

Project
Land south of Cornfield Close
Littlehampton

Drawing
House Type E
3 Bed 5 Person
Proposed Plans and Elevations

Job Ref
P0516

Day No
2140

Revision
00

Scale(s)
1:100

Site
A1

Drawn
TW/NF

Chkd
SH

Status

Planning

1:100 SCALE BAR

