


This drawing is not to be scaled. The architect is to be held responsible for the accuracy of the information provided and the contractor is responsible for checking all dimensions.

Notes

For hard and soft landscaping and roadway finishes please refer to Landscape Architect and Highways Engineer's drawings.

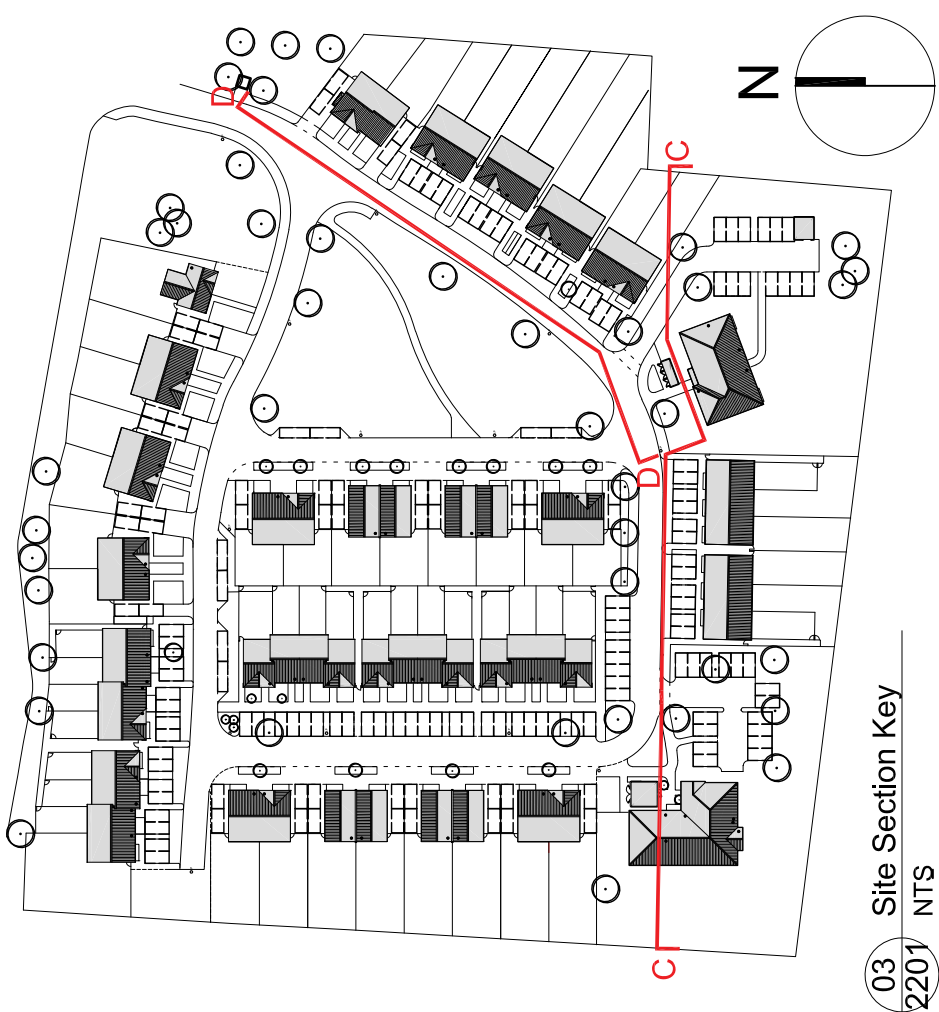

03 Site Section Key
2201 NTS



01 Proposed Site Section C-C
2201 Scale: 1:200



02 Proposed Site Section D-D
2201 Scale: 1:200

Rev Date Notes
Dwn Chkd
00 2018.10.24 Issued for Planning TW SH

rhp partnership architects
50-52, The Quadrant, Brighton BN1 4AT
T 01273 645220
www.rhpartnership.co.uk
brighton@rhpartnership.co.uk

Project
Land to the south of Cornfield Close
Littlehampton

Drawing
Proposed Site Sections
C-C and D-D

Job Ref	Draw No	Revision
P0516	2201	0
Scale(s)	Size	Chkd
1:200	A1	TW SH
Status		
Planning		

