

This drawing is not to be scaled. The architect is to be held responsible for the accuracy of the information provided. The contractor is responsible for checking all dimensions.

Notes

Please note that all levels indicated are +/- 300mm (TBC).

Proposed new trees (refer to Landscape Architects information)

Existing Trees

Existing tree root protection zones

Trees to be removed

1800mm high close boarded fencing with timber posts and gravel boards.

1200mm high close boarded fencing with timber posts and gravel boards and a 400mm high timber trellis on timber post extensions.

privacy screen with timber posts and gravel boards, 2400mm long x 1800mm high.

1200 high post & rail timber fence.

Secure rear garden cycle store

Rear garden refuse store

Please refer to Landscape Architect's information for hard and soft landscaping and planting.

0 2018.10.24 Issued for Planning TW SH

Rev Date Notes

Down Child

rh partnership architects
50 Kemptown Street Brighton BN1 4AT
T 01273 645220
www.rhpartnership.co.uk
brighton@rhpartnership.co.uk

Project
Land south of Cornfield Close
Littlehampton

Drawing
Proposed Block Plan

Job Ref
P0516

Draw No
2001

Revision
00


Scale(s)
1:500@A1

Size
A1

Drawn
TW

Check
SH

Status
Planning

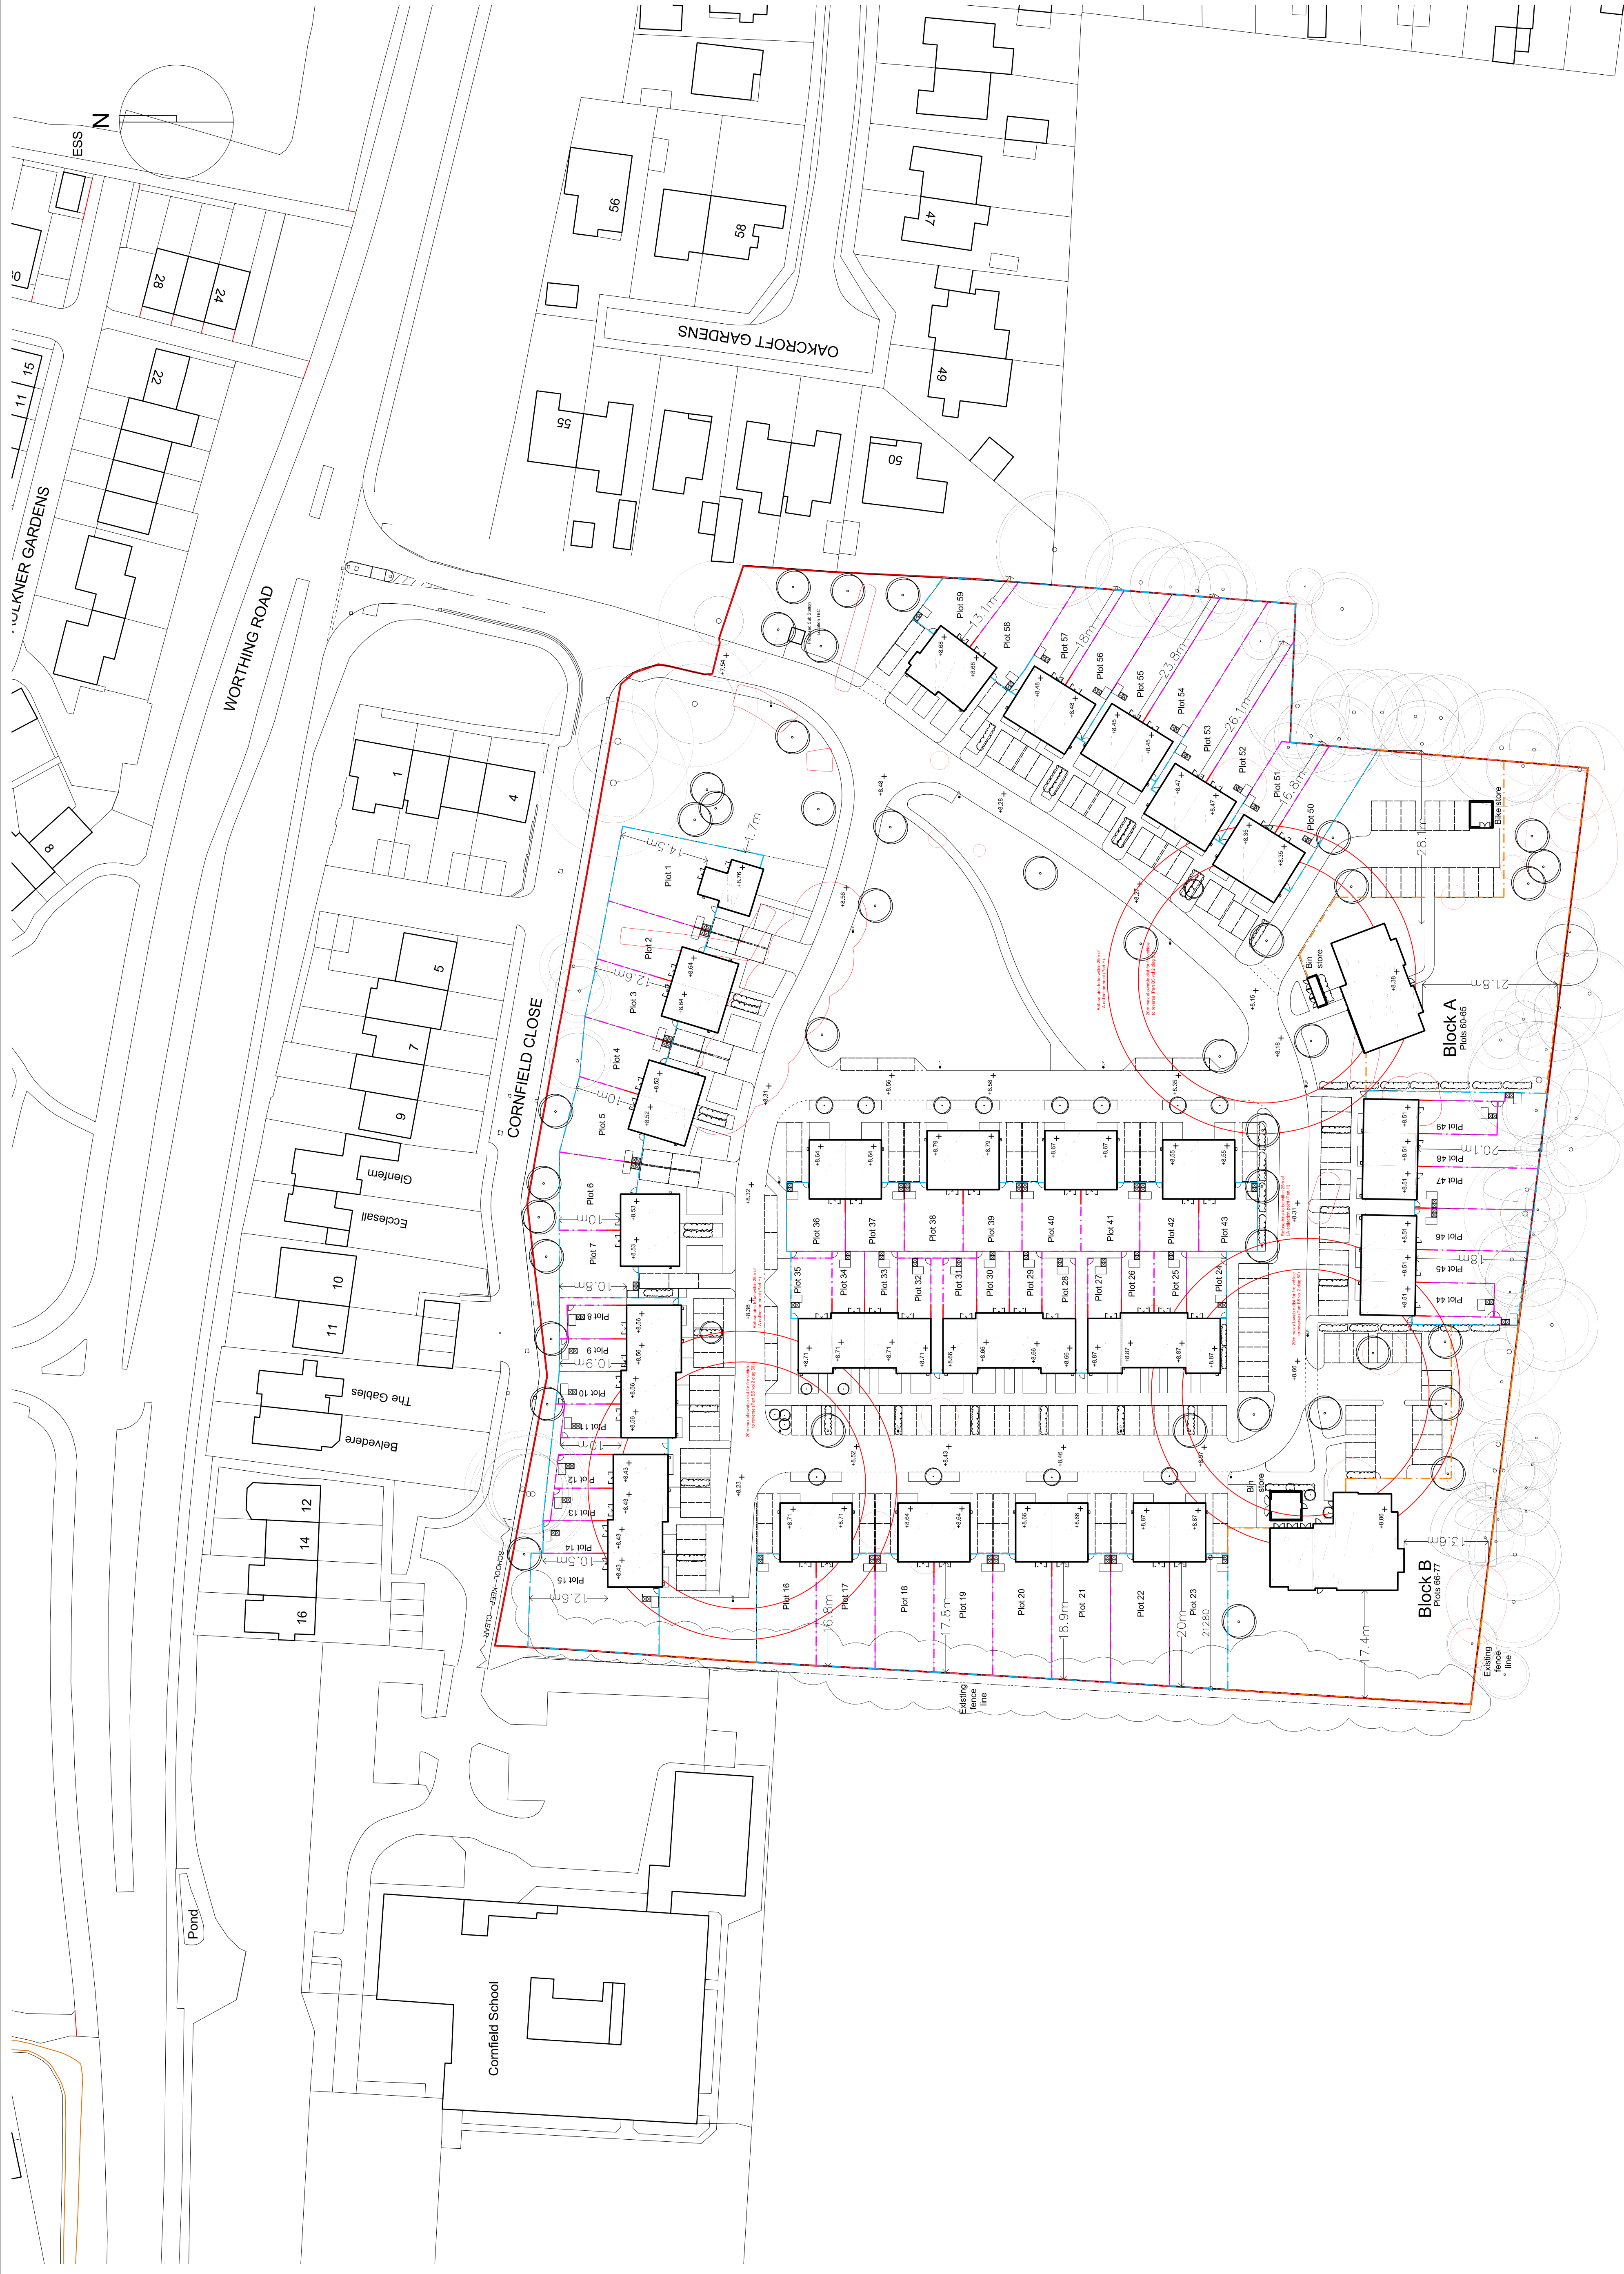

1:500 SCALE BAR

