





North Elevation to High Street (no alterations)

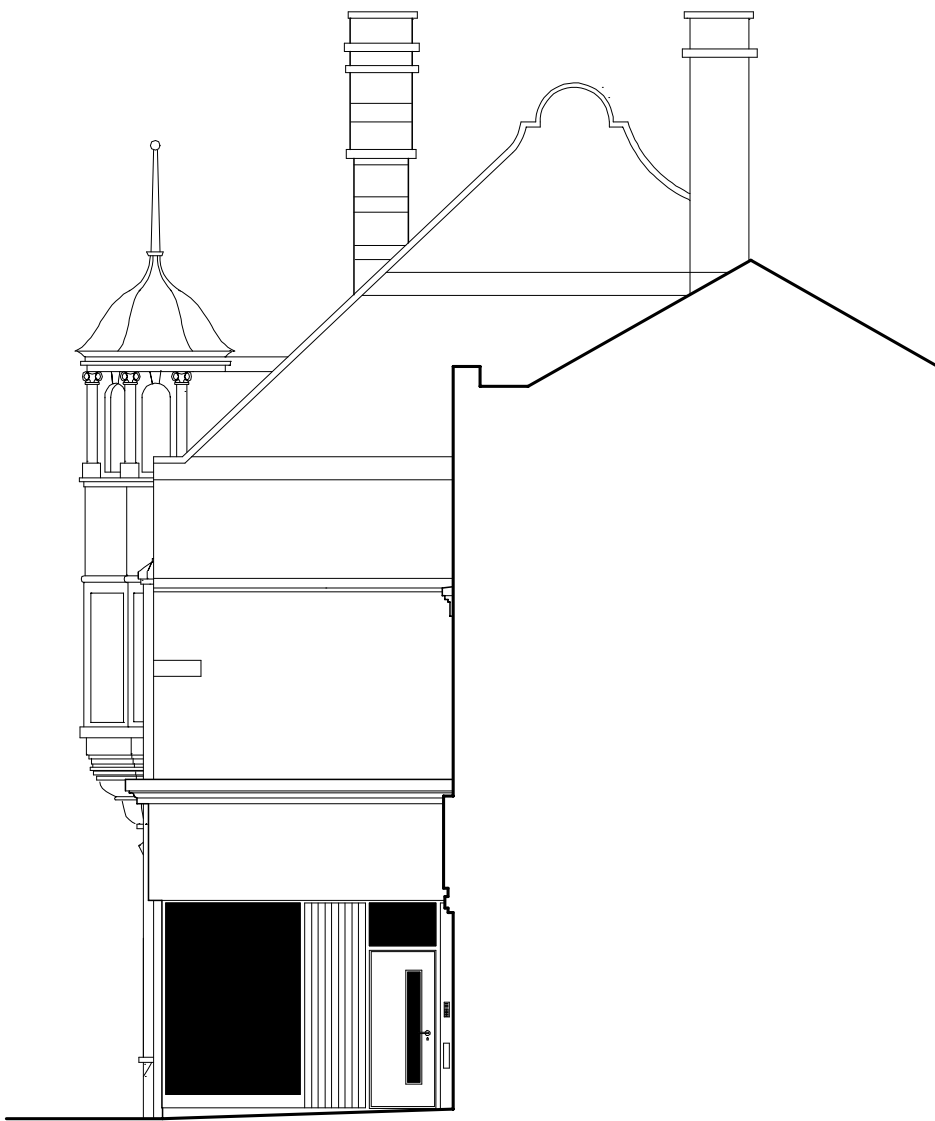

West Elevation
as proposed

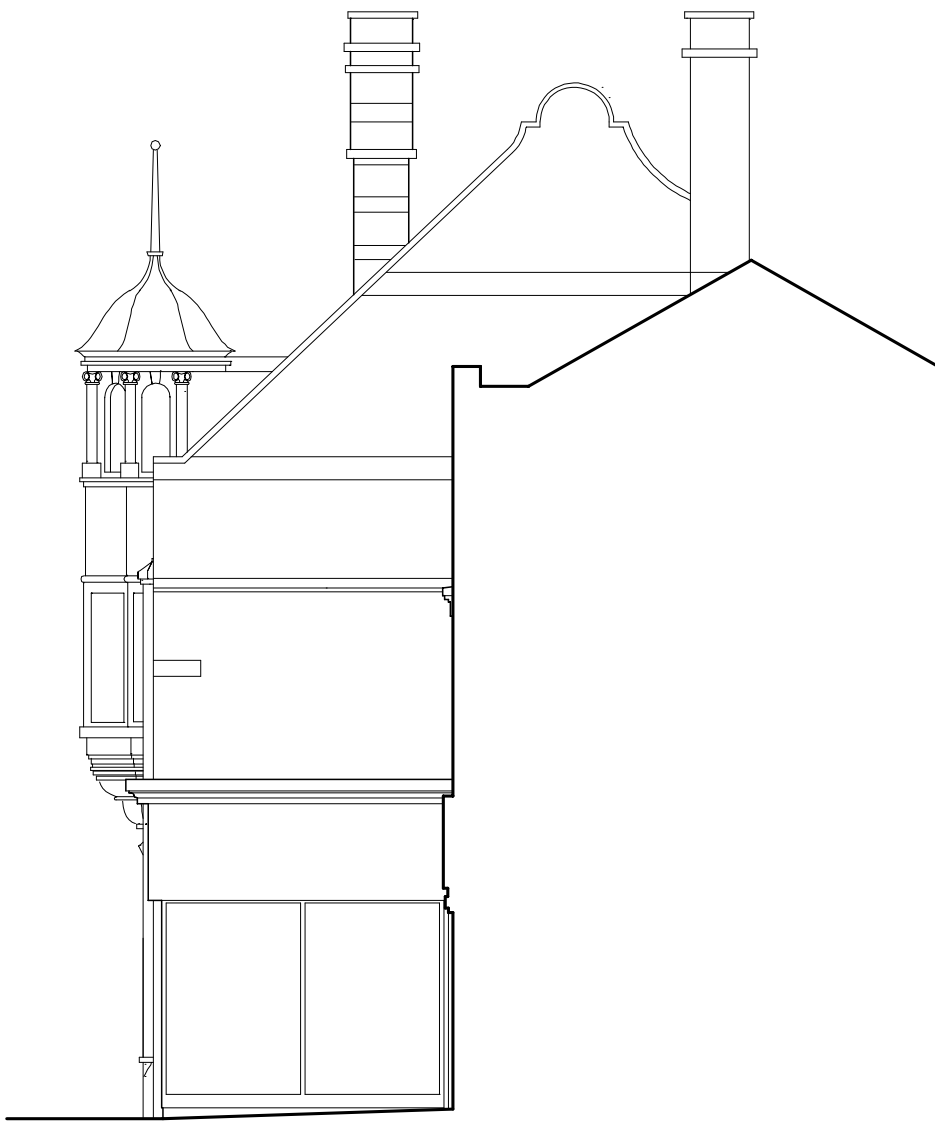

West Elevation
as existing

ELEVATIONS

50 High Street, Littlehampton, BN17 5ED: Proposed New Entrance door from Street
As part of works to regularise means of escape and fire safety
of first floor offices above 50 High Street retail premises