


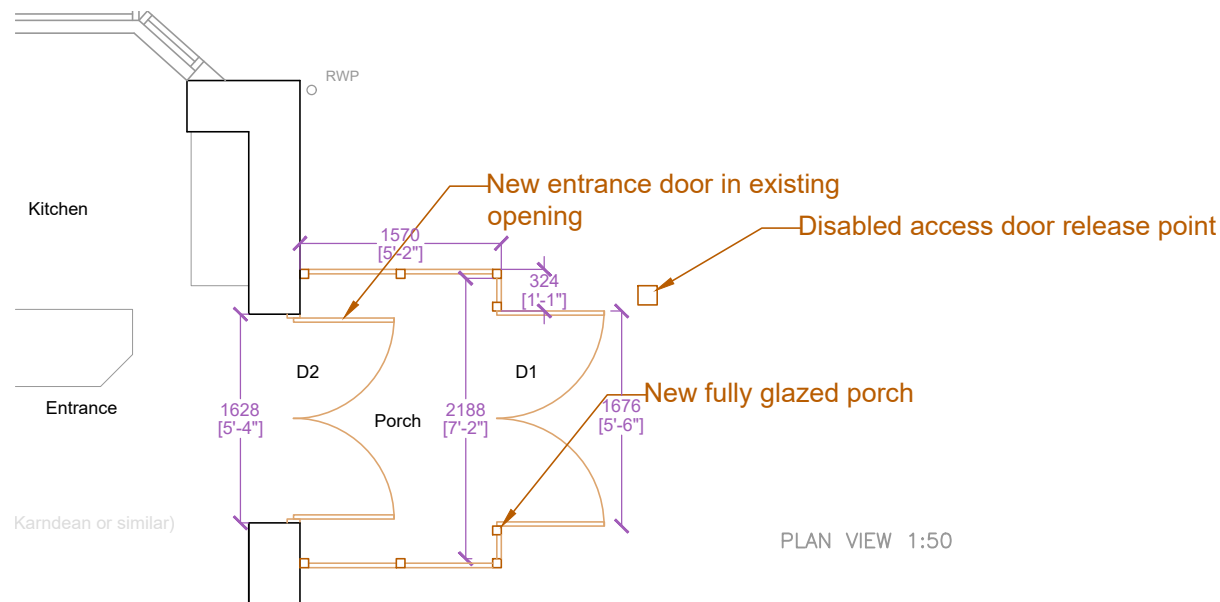

All dimensions to be checked on site prior to commencement of work, except for planning purposes.

This drawing is the copyright of
CALDOTECH LTD
 and may not be copied, altered or reproduced
 in any way without written authority.

CALDOTECH LTD

11 THE PARADE
 WILLOWHAYNE CRESCENT
 EAST PRESTON
 WEST SUSSEX BN16 1NS
 Telephone 01903 859176

DETAIL OF GLAZED PORCH

Quakers House
 Littlehampton

CLIENT Quakers (Mrs Dahill)

Issue	Details	Drawn	Check	Date
SCALE		AS SHOWN on A4		
DATE		05/09/18		
DRAWING NUMBER		16198/05		