




Notes:

To be read in conjunction with building layout drawings, soft and hard landscaping drawings and engineer's drawings

- Key:**
- 1.8m high close board fence
 - 1.8m high masonry wall
 - 2m high masonry wall
 - Building access
 - Allocated parking space (number refers to plot)
 - Un-allocated parking space
 - Visitor parking space
 - Plot reference - type refers to house type. See building layout drawing and street scenes for handing of units

REVISION		
P6	18/10/2019	UPDATED GARDEN FENCES TO PLOTS 8 & 41
P5	07/10/2019	UPDATED PATIOS, SHEDS, GARDEN PATHS, RANDOM STRIP ADDED
P4	21/12/2018	DRAWING UPDATED TO REFLECT CHANGES IN RESPONSE TO PRE-APPLICATION DISCUSSIONS WITH ARUN DC.
P3	28/11/2018	NMA APPLICATION ISSUE
P2	28/11/2016	AMENDED FOLLOWING PLANNING AUTHORITY COMMENTS
P1	20/07/2016	ISSUED FOR PLANNING

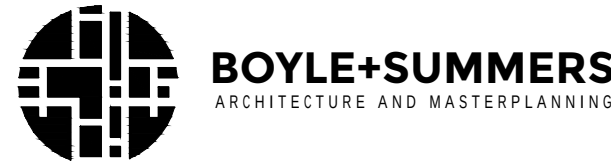

CLIENT	DANDARA
PROJECT	WINDROOS, LITTLEHAMPTON (2018)
TITLE	PROPOSED SITE PLAN - SHEET 1 OF 2

NUMBER	18072 - P.10.004 - P6
--------	-----------------------

DATE	SCALE	STATUS	DRAWN / CHECKED
OCT 2018	1:250 @ A1	PLANNING	AW / RS

NOTES

