

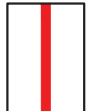
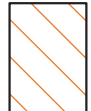
 
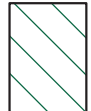


CLA.03

Allotment Layout: Setting out

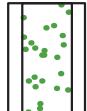

- | | |
|---|------------------------------------|
|  | Planning application boundary |
|  | 4no. 10m x 25m Rod plots |
|  | 8no. 10m x 12m Rod plots |
|  | 2no. 10m x 6m Rod plots |
|  | 1m grass footpath between plots |
|  | Road |
|  | 6 hard surfaced car parking spaces |
|  | Water trough |
|  | Existing fence |

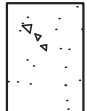