



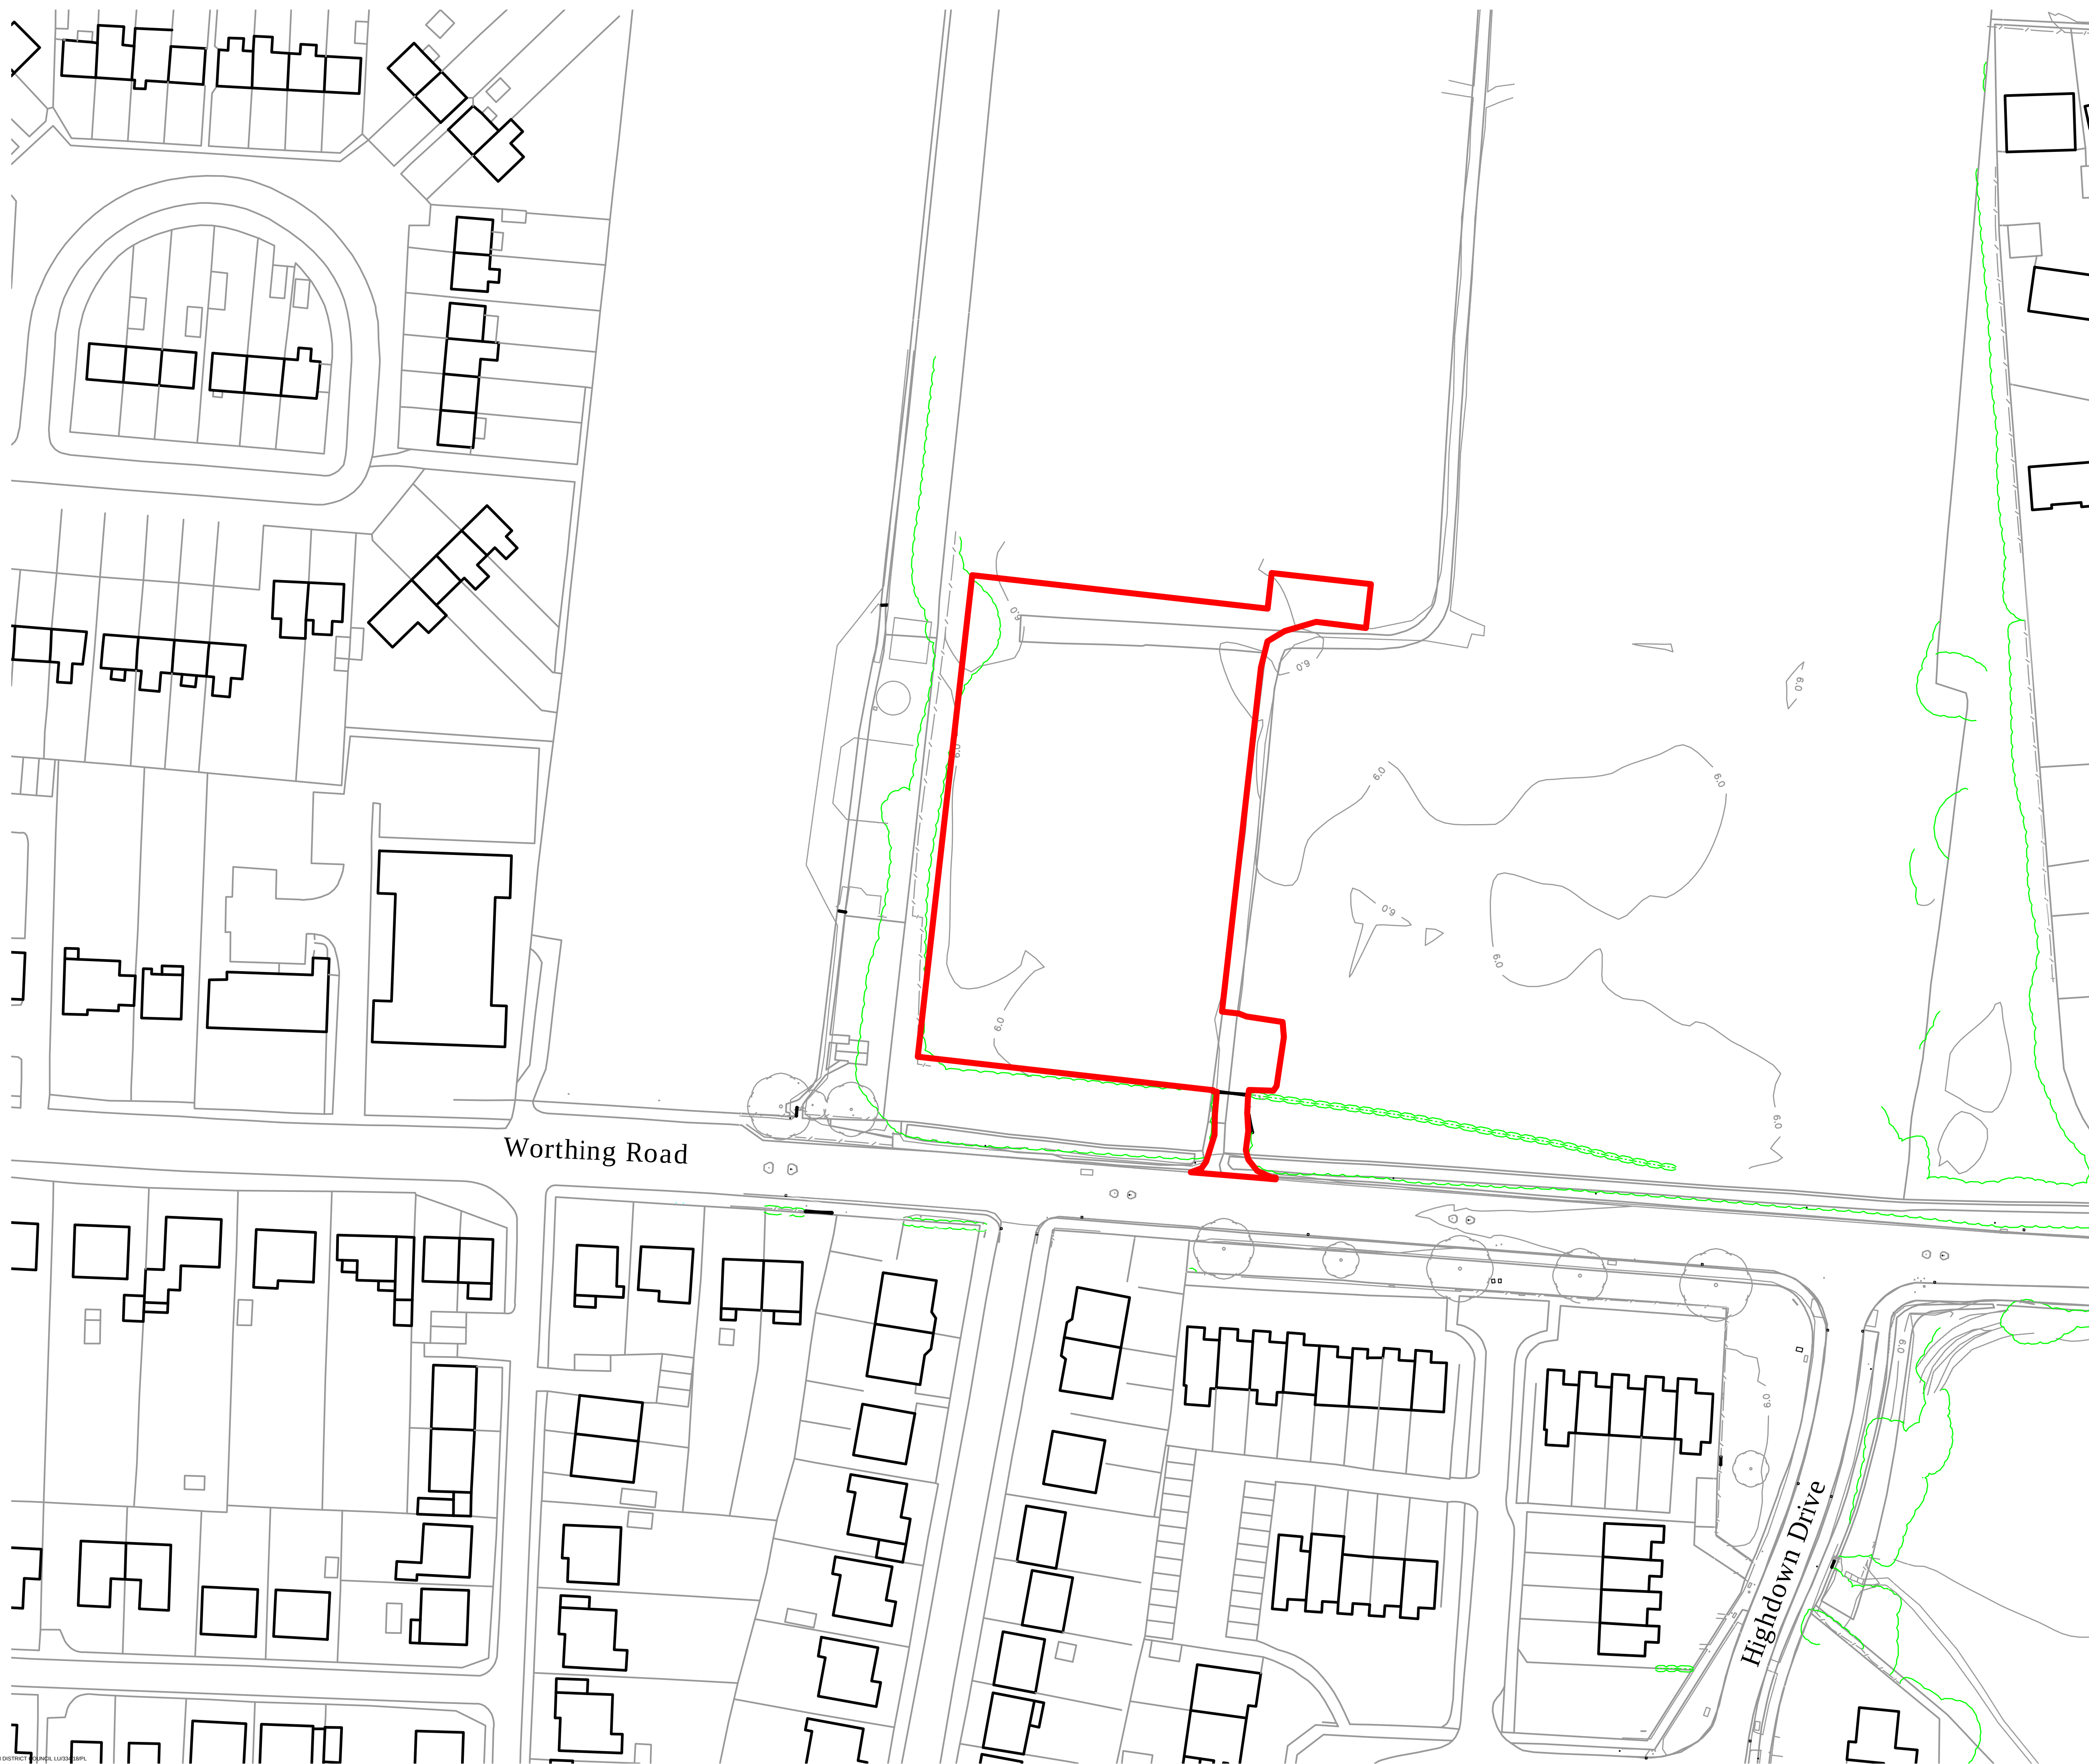


North Littlehampton:
Church Land Allotments

Allotment
Layout

CLA.02
Rev B

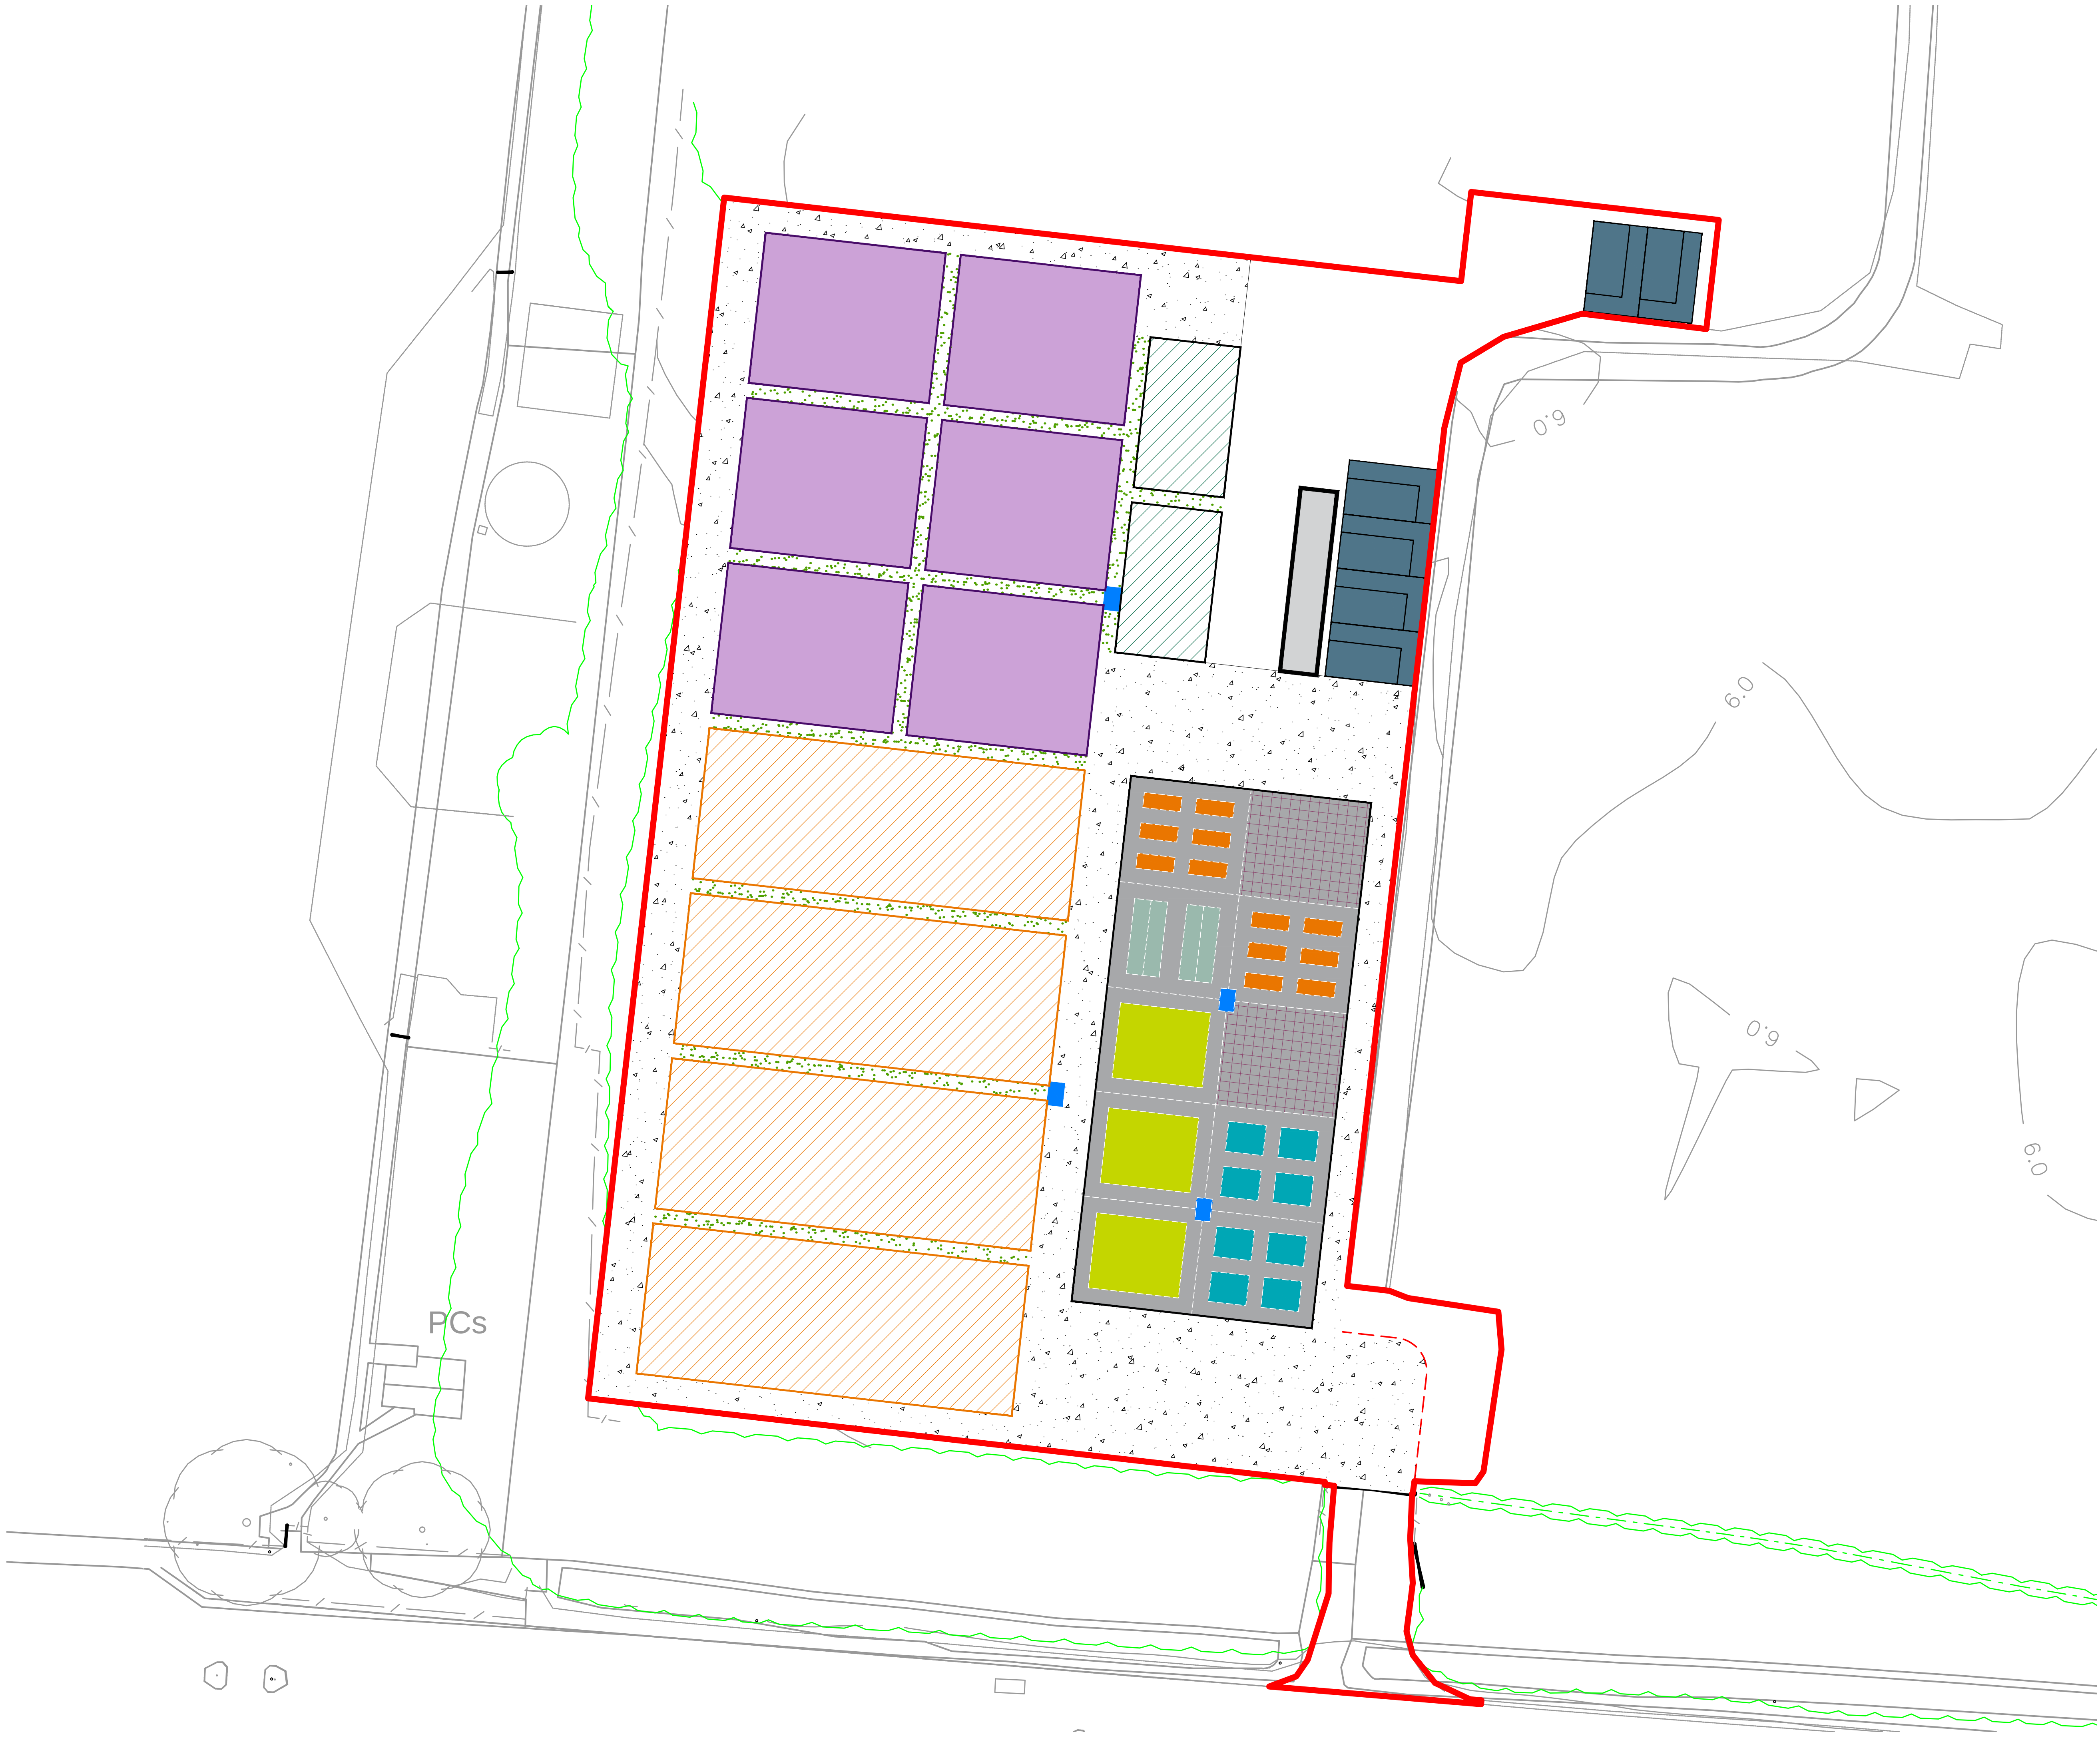

Key

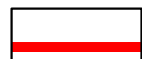

Planning application boundary




4no. 10m x 25m Rod plots




8no. 10m x 12m Rod plots



2no. 10m x 6m Rod plots

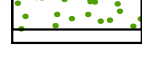


1m grass footpath between plots

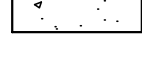

Road



6 hard surfaced car parking spaces

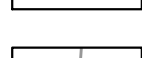

Water trough



Existing fence



Refer to DWG no. CLA03

02.551020

Scale @ A1 - 1:200




North

North Littlehampton:
Church Land Allotments

Allotment
Layout:
Setting out

CLA.03
Rev B

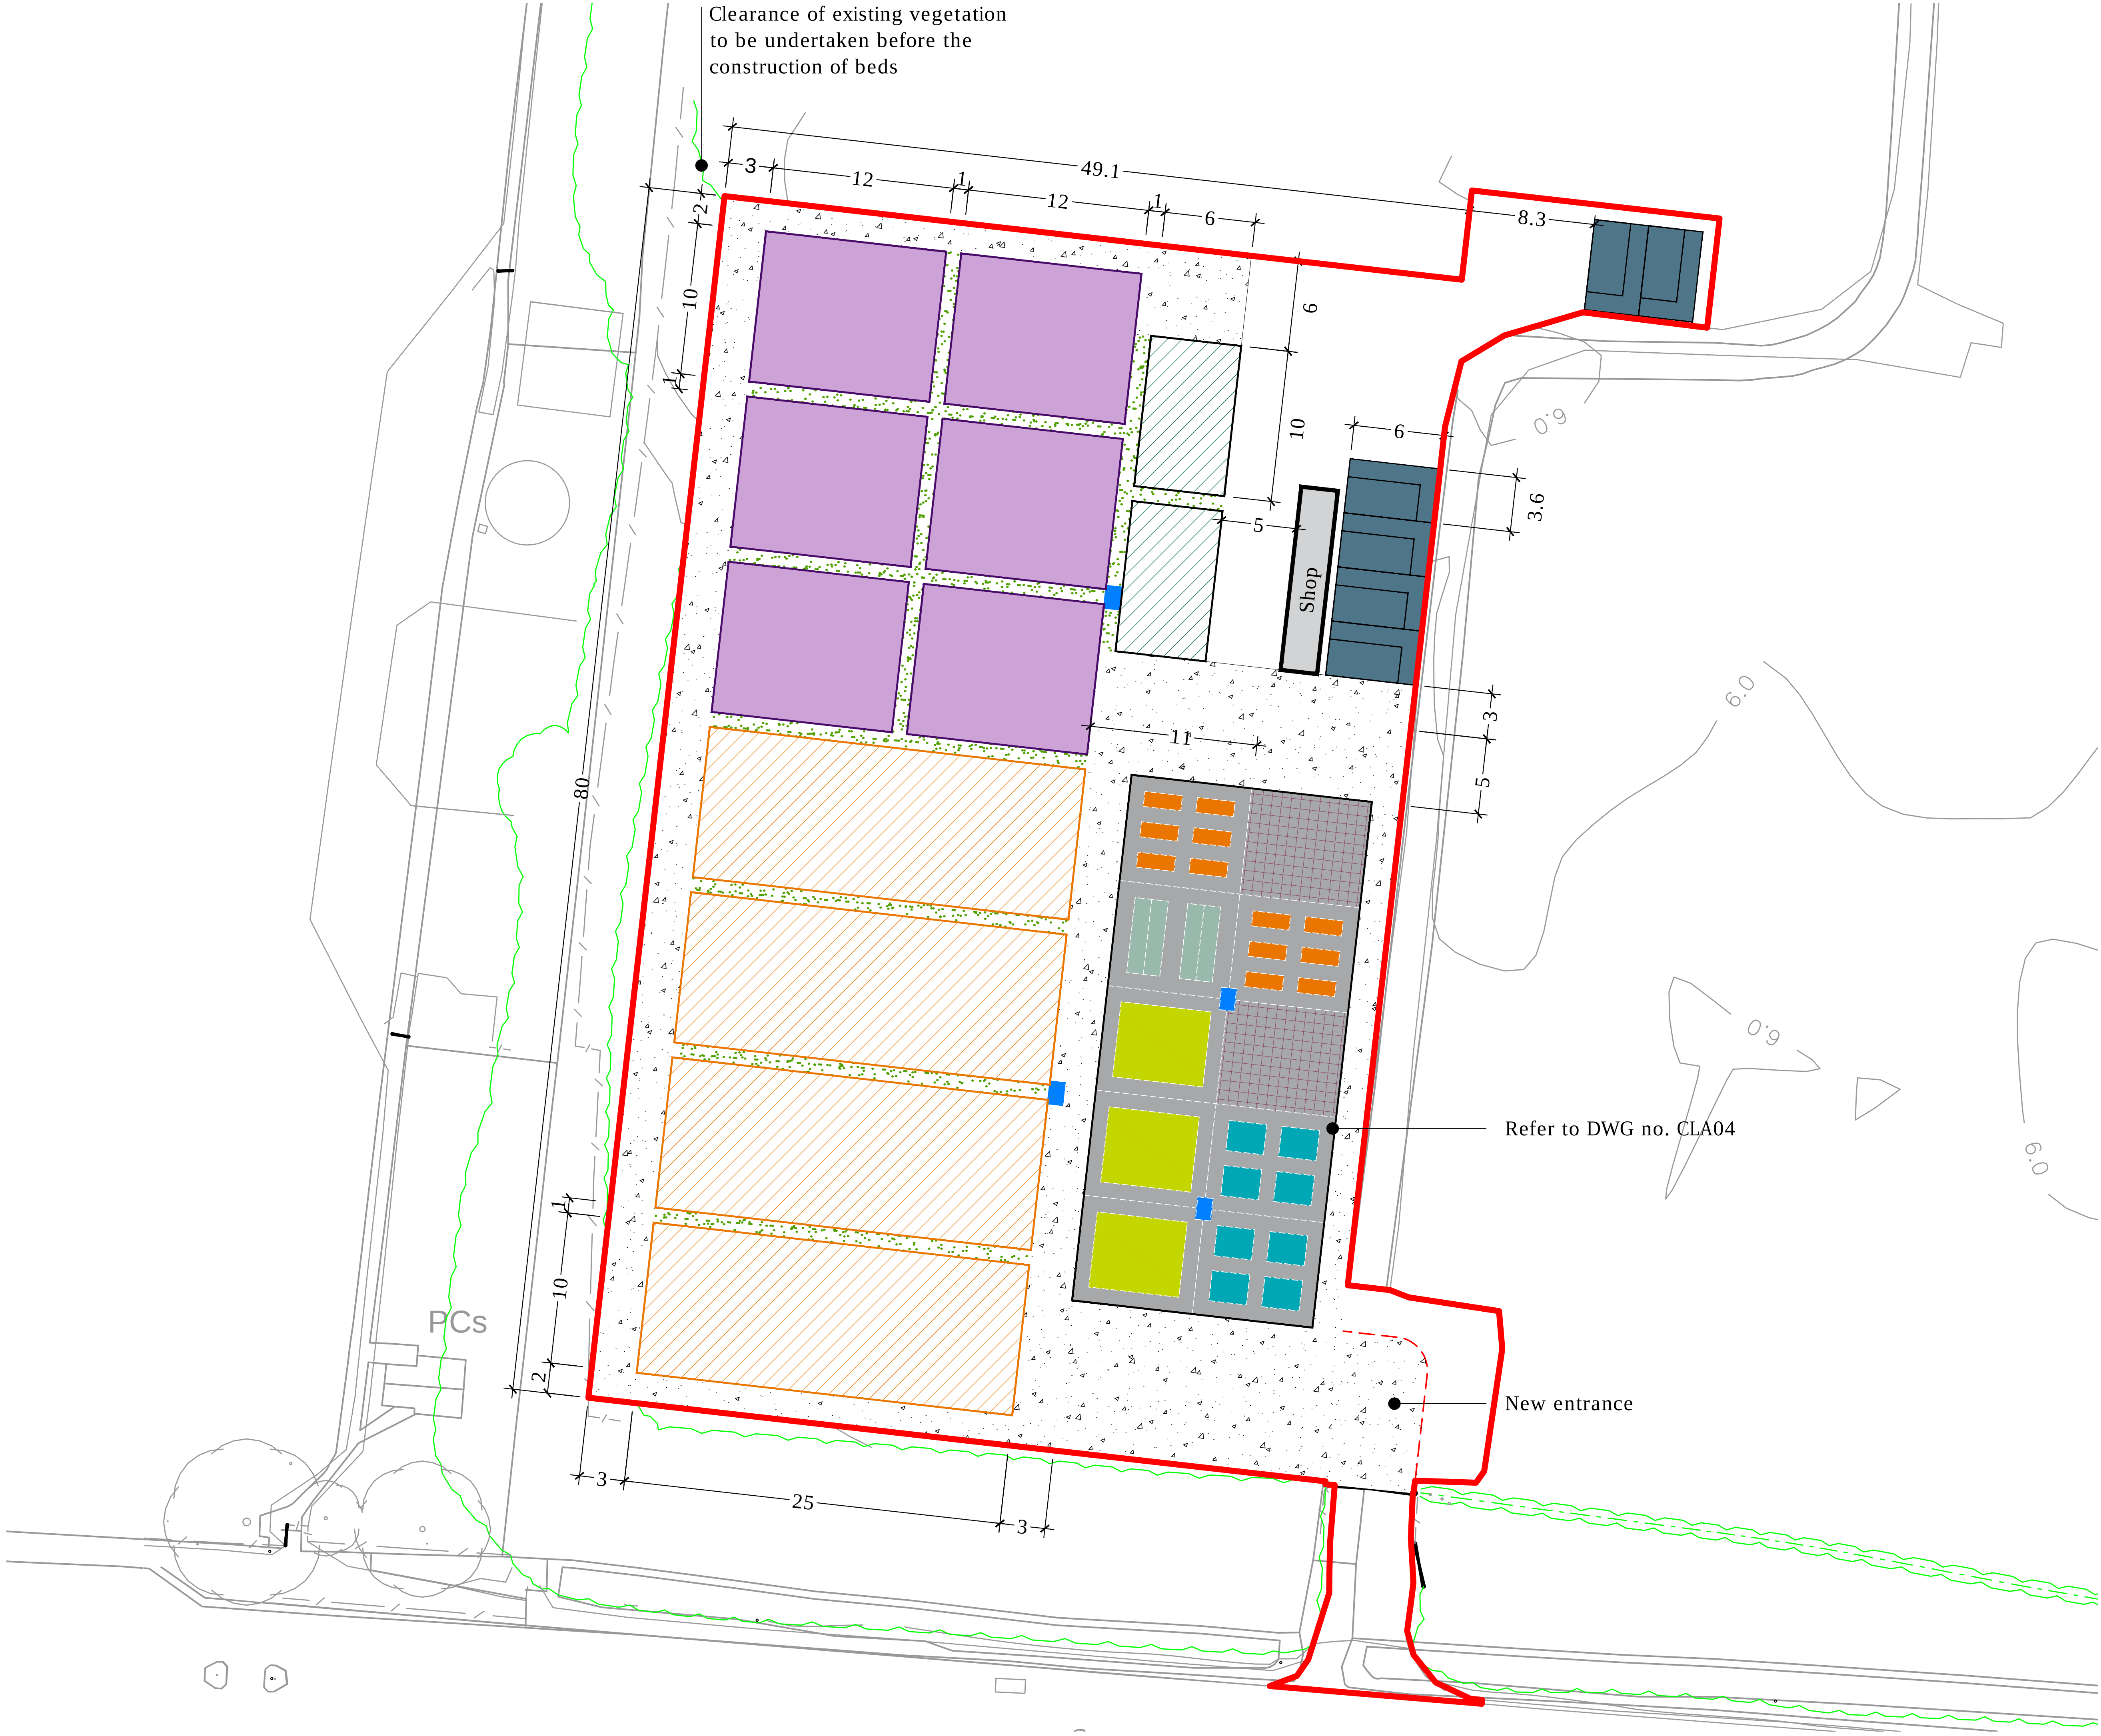

Key



Planning application boundary



4no. 10m x 25m Rod plots




8no. 10m x 12m Rod plots



2no. 10m x 6m Rod plots



1m grass footpath between plots

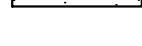

Road



6 hard surfaced car parking spaces



Water trough



Existing fence

02.551020


Scale @ A1 - 1:200



North

Accessible
Plots Layout

CLA.04
Rev B

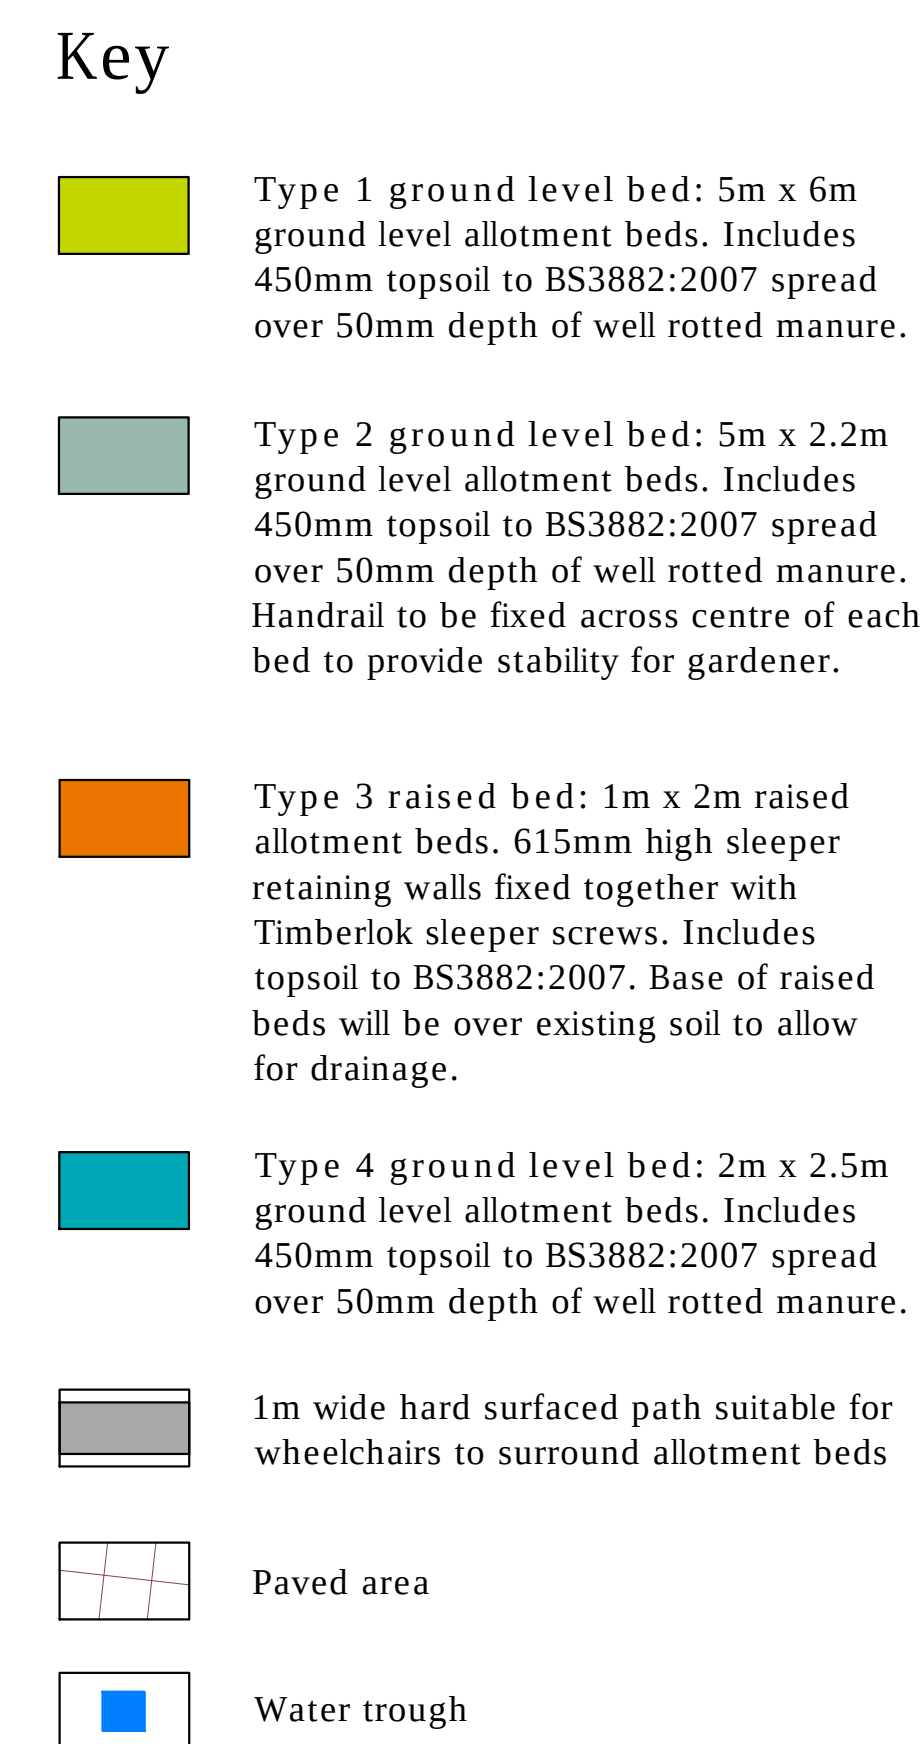

5th Floor, Longcross Court, 47 Newport Road, Cardiff CF24 0AD
☎ +44 (0)29 2082 9200 ✉ cardiff@wyg.com 🌐 www.wyg.com

© Crown copyright and database rights 2018 Ordnance Survey 0100031673.
© WYG Environment Planning Transport Limited 2018. Registered in England Number: 3050297