

NOTES:

Dimensions to be checked on site before commencing work.
Any discrepancies shall be reported to the architect immediately.

Do not scale from these drawings except for planning purposes.

Use figured dimensions only.



Where applicable this drawing is to be read in conjunction with other consultants' drawings.

All drawings to be read in conjunction with specification and all other drawings including structural engineer and mechanical and electrical drawings / specification



PROPOSED SITE PLAN
1:200

- 1 - PEDESTRIAN ACCESS
- 2 - VEHICLE ACCESS
- 3 - BIN STORE
- 4 - ENCLOSED PLAY AREA
- 5 - CAR PARK
- 6 - BIKE STORE
- 7 - ENTRANCE COURTYARD
- 8 - YOUTH CENTRE
- 9 - ENCLOSED SIDE ACCESS
- 10 - FLEXIBLE OUTDOOR SPACE
- 11 - MUGA
- 12 - OUTDOOR SPACE
- 13 - ACCESS TO BMX AREA
- 14 - EXISTING BMX TRACK

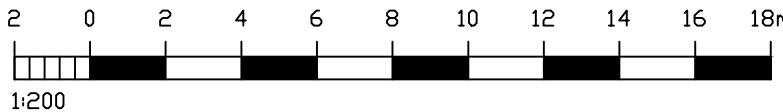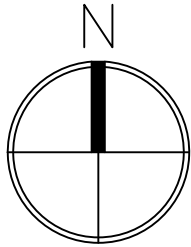

DRAWING	
PROPOSED SITE PLAN	
SCALE	
as noted @ A1	
DATE	
OCT 2021	
REVISION	
DRAWING NO	
20031-04	

