


General Notes:



Do not scale dimensions from this drawing, unless for Planning purposes.

The Contractor is responsible for checking all dimensions on site prior to commencement of the works.

This drawing is to be read in conjunction with the specification.

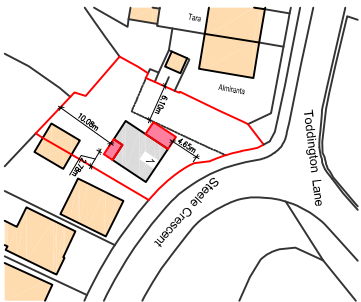

Location Plan
0m 5m 10m 15m 20m 25m
1:1250 Scale bar

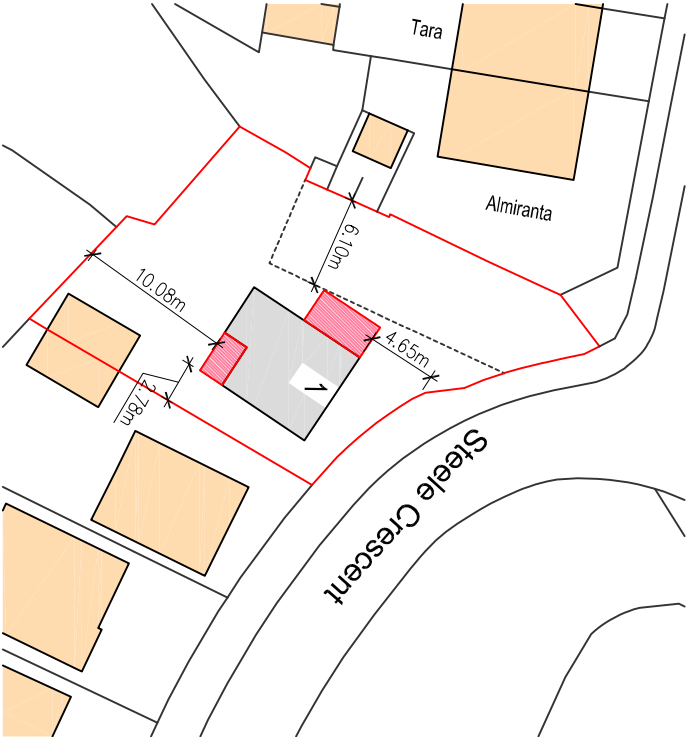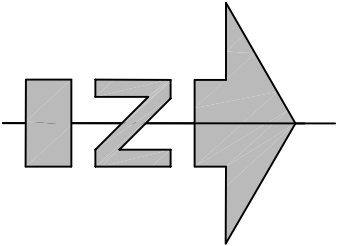

Site Plan
0m 5m 10m 15m 20m
1:500 Scale bar

A 28/11/2018 Dimensions added

Revision	Date	Description
----------	------	-------------

Client:	Mr & Mrs Crawley, 1 Steele Crescent, Littlehampton.	
---------	---	--

Project:	Extensions	
----------	------------	--

Drawing Title:	Site & Location Plans	
----------------	-----------------------	--

Scale:	Date:	Drawn By:
NOTED	19/11/2018	

Drawing Number:	Revision:
1296/001	A

Brian Elstone Surveying Services Ltd
Brian Elstone, MCIOB, IMapS, FCABE
Project Management
Surveying Services
Planning and Building Regulations
Construction Health and Safety

4 Herne Court, Station Road, Rustington,
West Sussex, BN16 3BQ
Phone: 01903 784884, Mobile: 07710 593021,
Email: brian@elstone.biz