
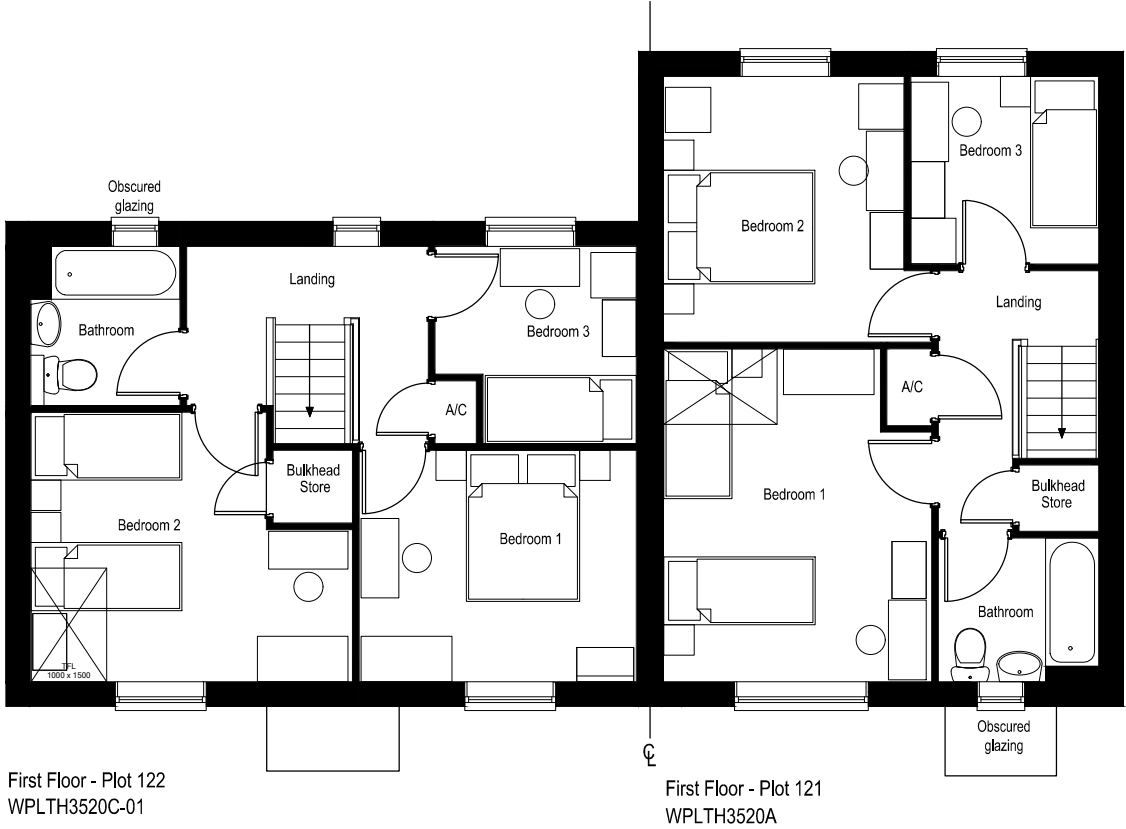


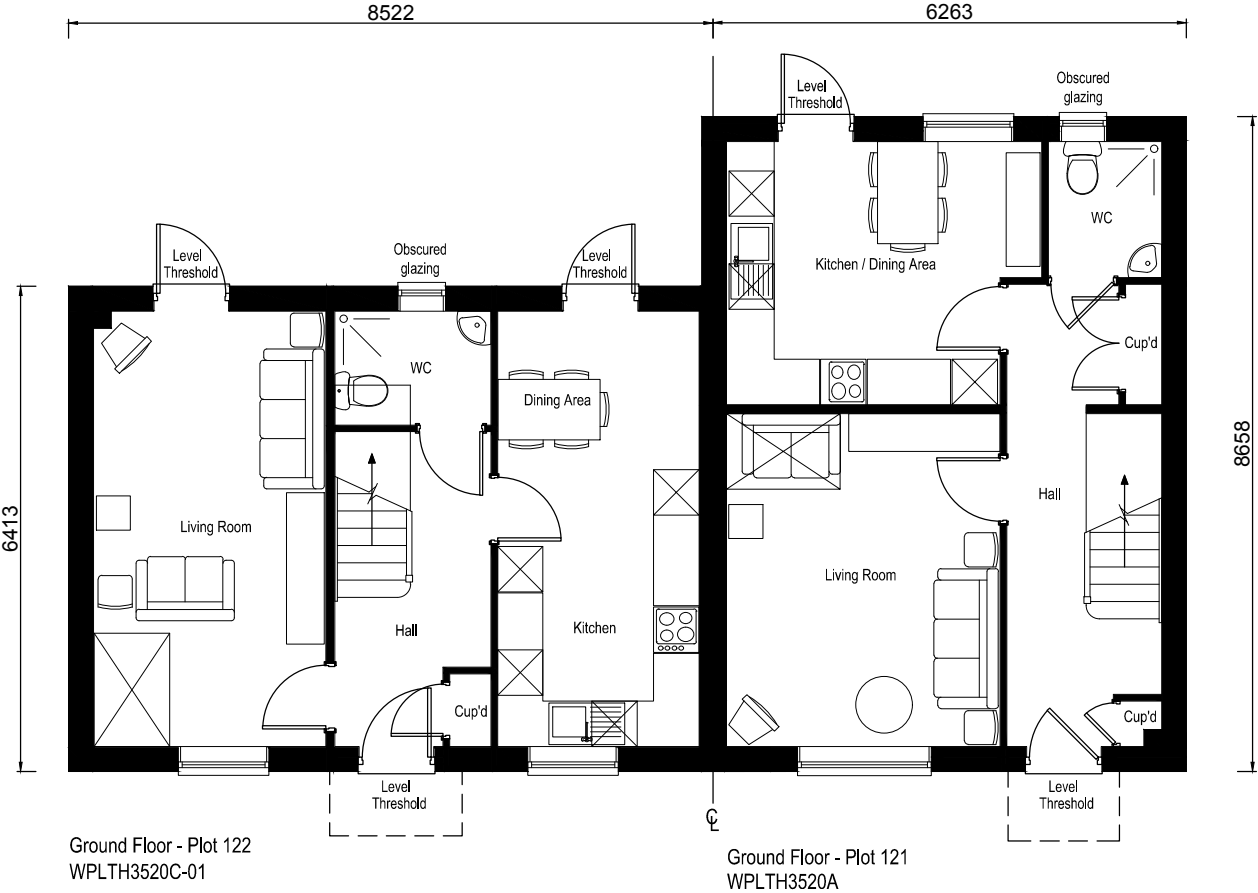

Scale
1:100

-	-	-
-	-	-
-	-	-

Rev Date

 **PERSIMMON**
Together, we make a home

Persimmon Homes Thames Valley
Persimmon House, Knoll Road,
Camberley, Surrey GU15 3TQ
Tel: 01276 808080

Site:	Date:
Phase 2 Littlehampton	Dec. 2020
Scale:	1:100 @ A3
Drg No:	543_PL_APP4_WPLTH_P_100

Drawing Title:
WPLTH3520A and WPLTH3520C
Proposed Plans - Plot 121

Drawing Status:	Drawn:
SUBMITTED	VW
Rev:	-