



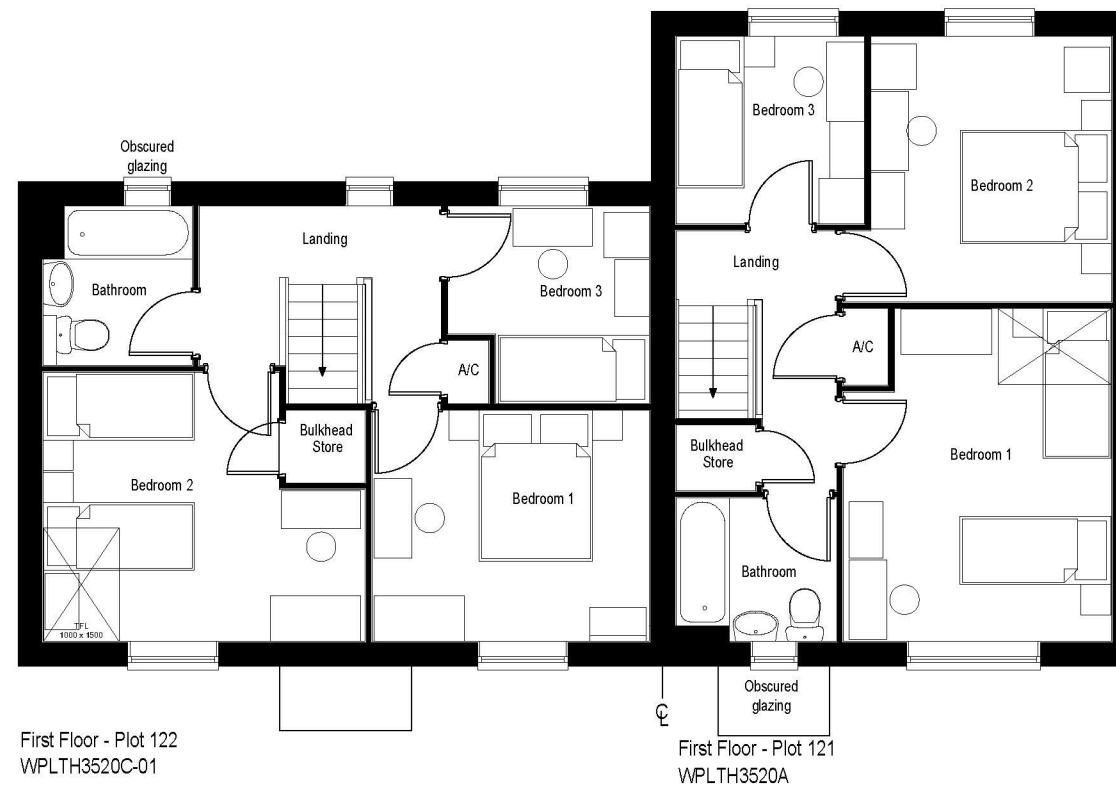

Scale
1:100

Rev			
A	Porch Canopies added.	05.07.17	

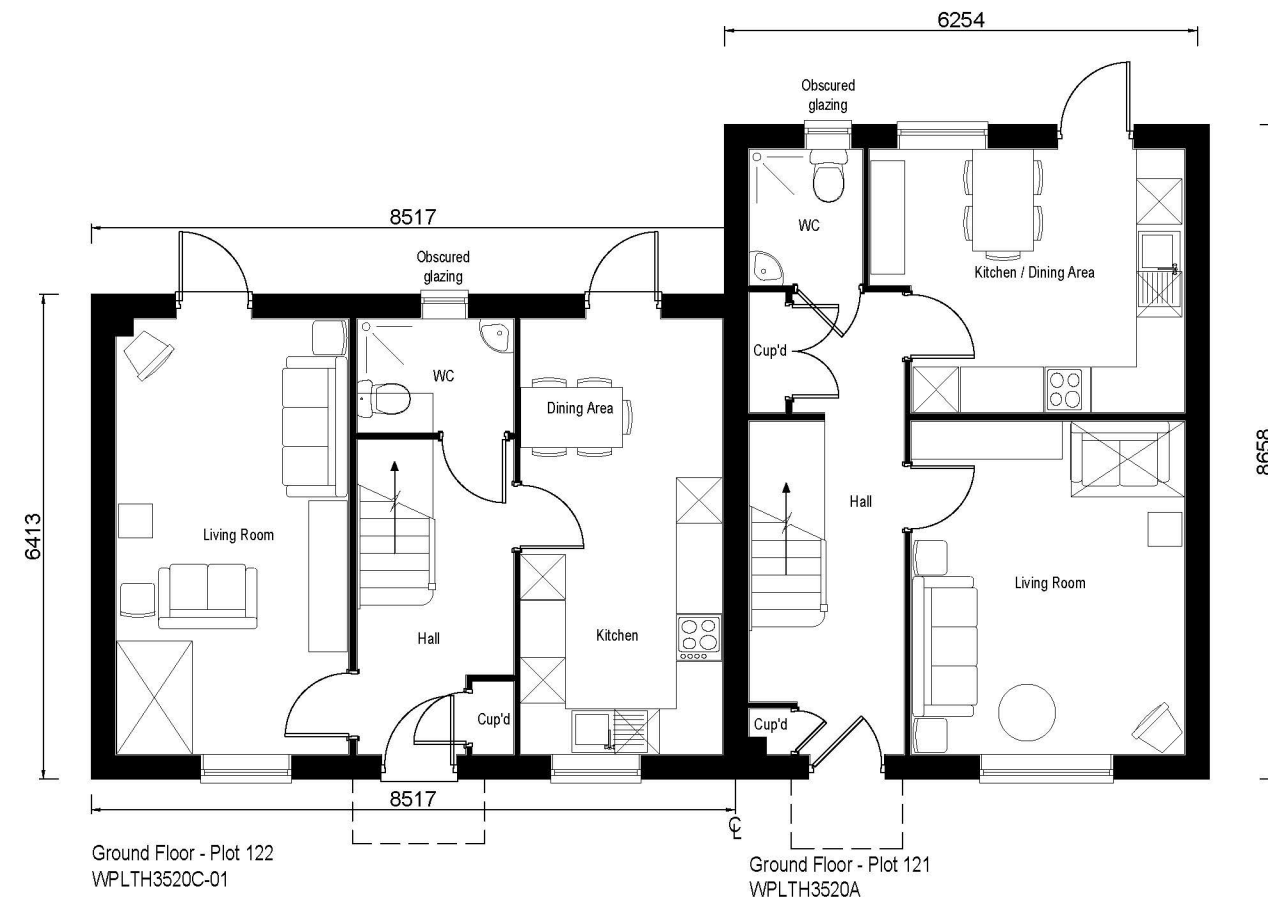

Persimmon Homes Thames Valley
Persimmon House, Knoll Road,
Camberley, Surrey GU15 3TQ
Tel: 01276 808080

Site:	Phase 2 Littlehampton	Date:	February 2017
Scale:	1:100 @ A3	Org No:	543_PL_WPLTH_P_100

Drawing Title: WPLTH3520A and WPLTH3520C
Proposed Plans

Drawing Status:	SUBMITTED	Drawn:	VW
Rev:	A		

APPROVED LU/121/17/RES