



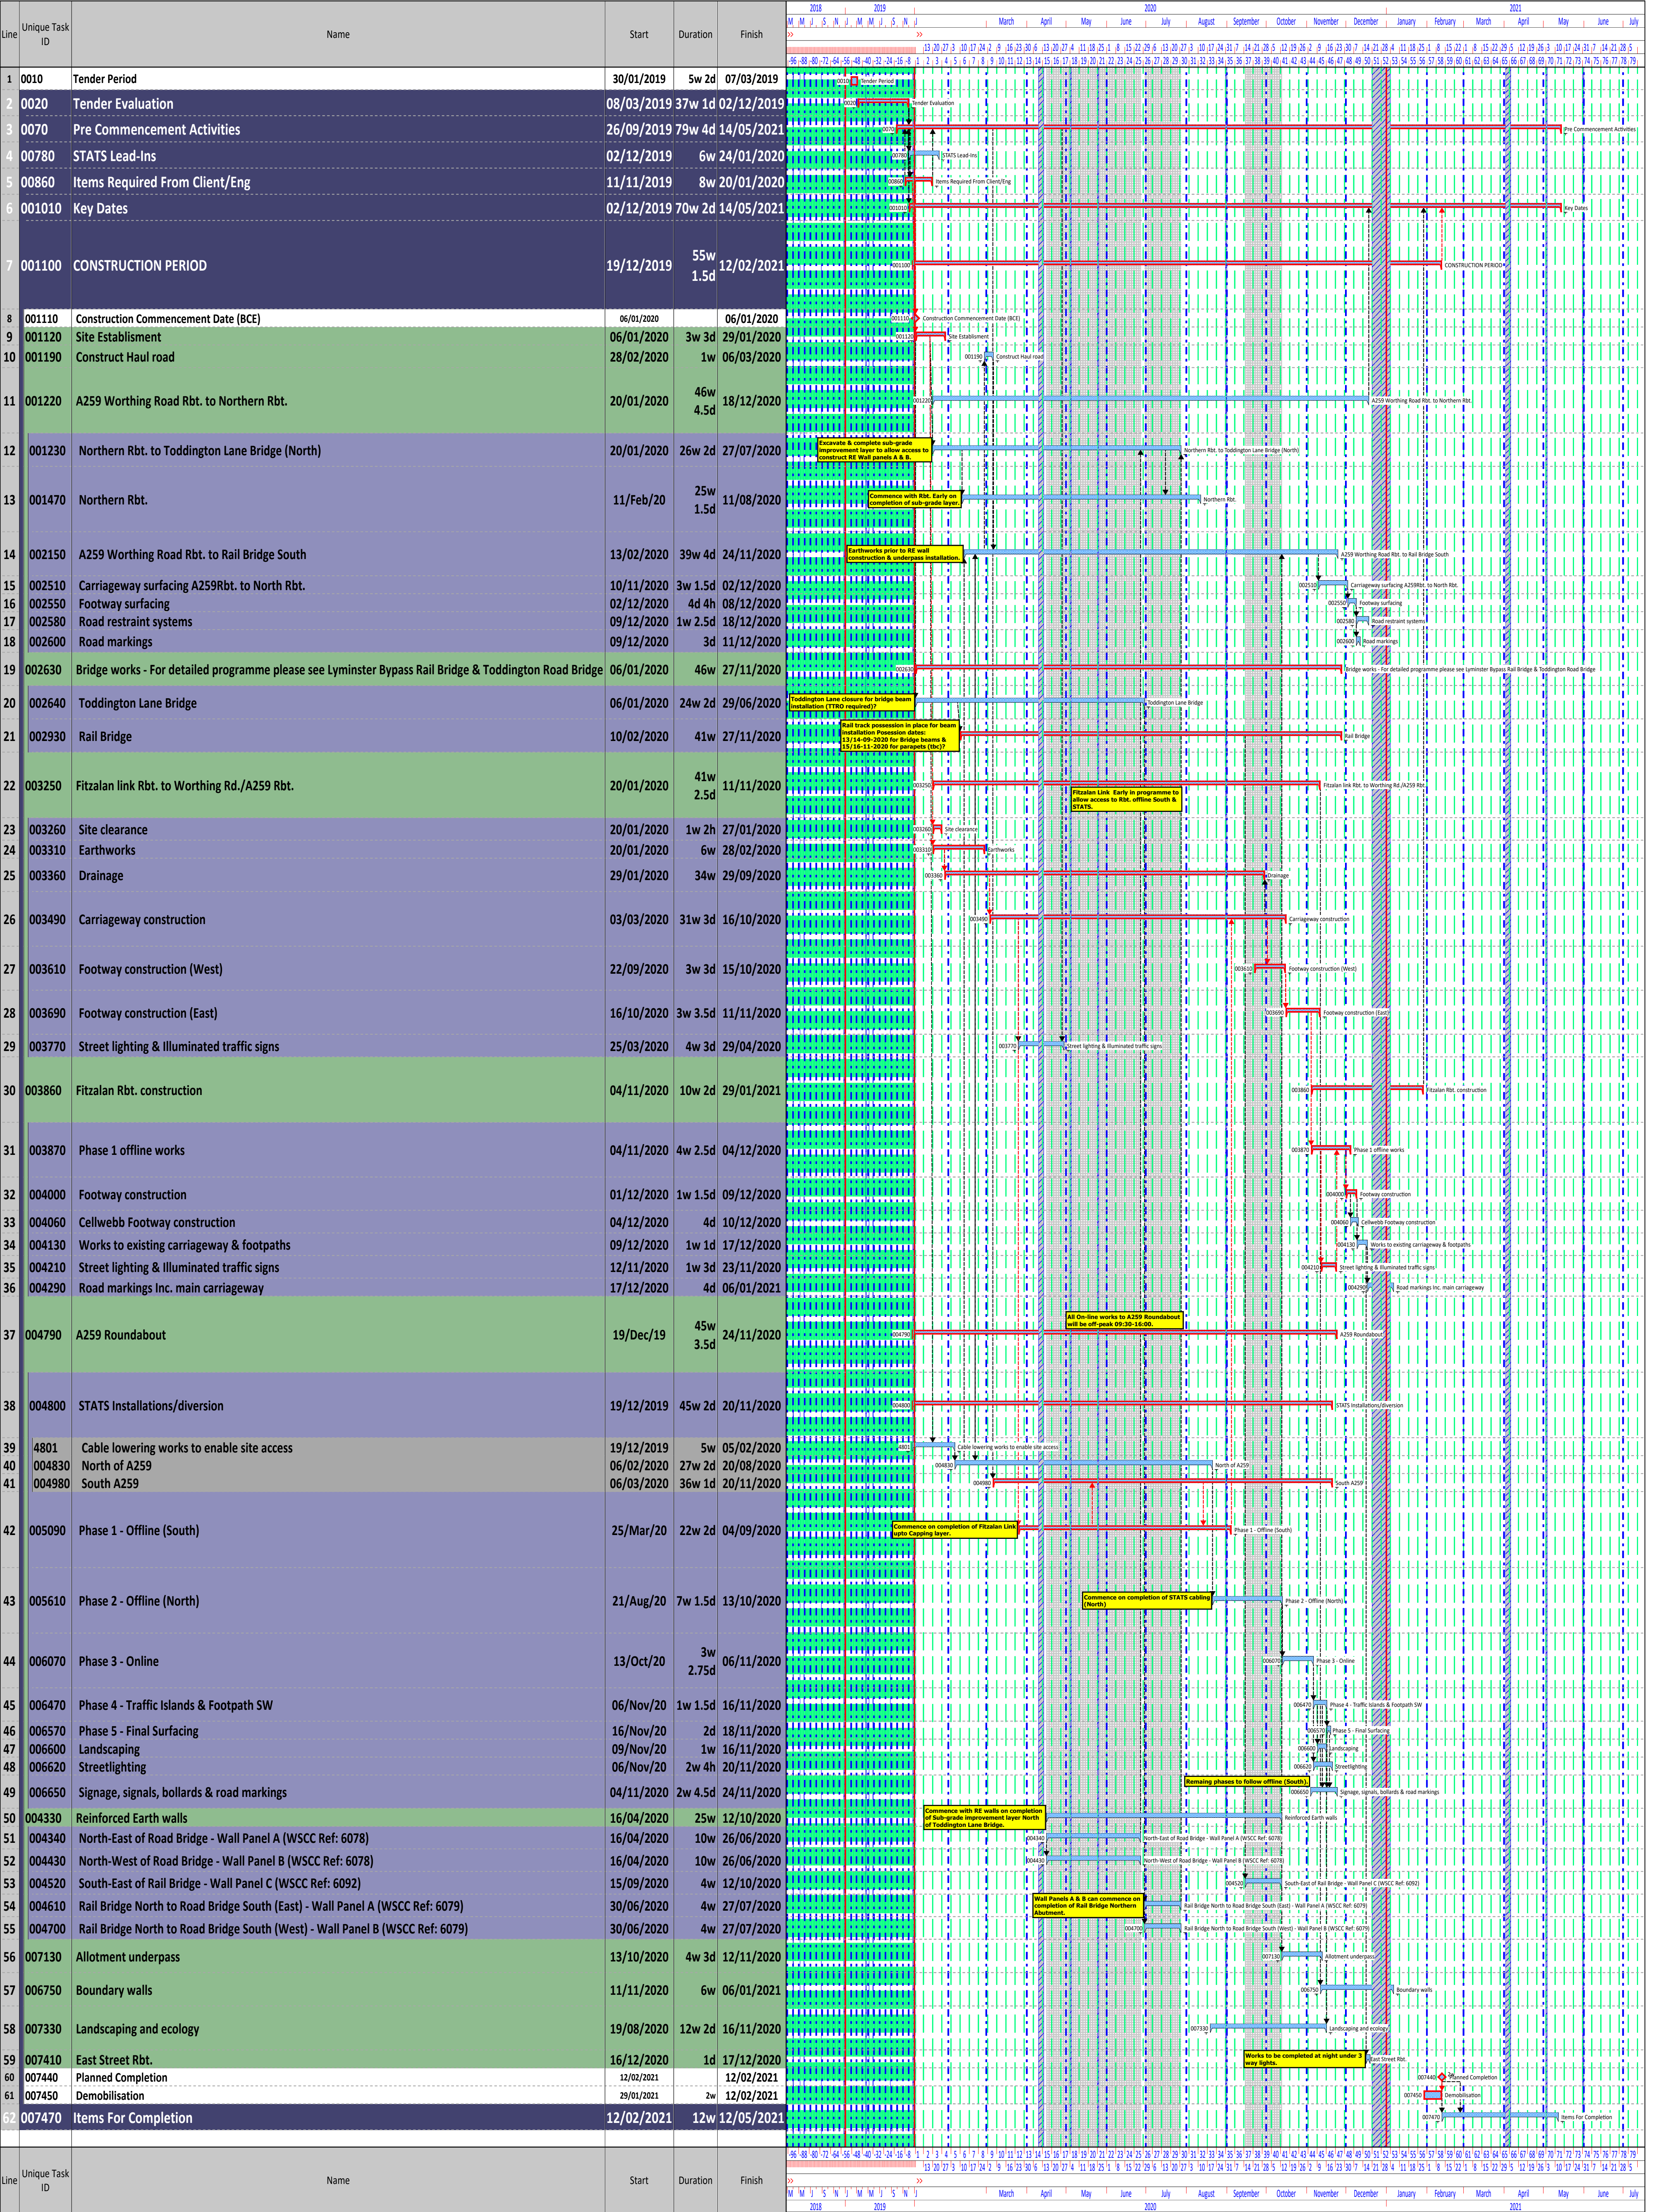

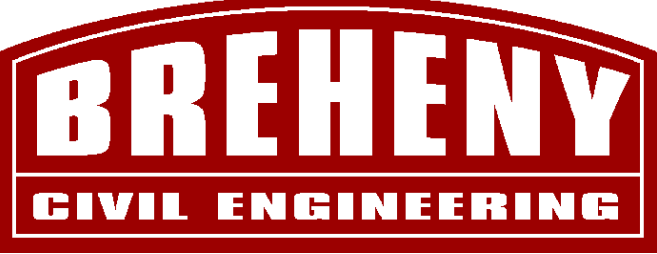

HIGHWAYS & BRIDGES

RAIL

RIVER & MARINE

ENVIRONMENTAL

UTILITIES & ENERGY

Client:
Persimmon Homes Ltd.

Consultant:
Faithful & Gould Ltd.

Programme Title:
Lyminster Bypass & Fitzalan Link Road (DRAFT)

Page No. 1 of 1

Programme No. : 01410-STG-T01

Programme Rev : D_Jan 2020 Start

Contract/Tender No: 01410

Drawn By: STG

Checked By: DG

Drawn Date: 30/10/2019

Status: Tender

CM: NS

SA: -

QS: -

ARUN DISTRICT COUNCIL, LU1501SD0C