




- LEGEND
- Shed/Cycle Store - 2m x 1.2m (1 space) for 2 bed houses & 2m x 1.8m (2 spaces) for 3+ houses. All sheds have concrete bases, with cast in locking facility.
 - Location of Street Lighting Column.
 - Utility Services Location.
 - Location of Boiler Flue.
 - Location of 'As Built' Rising Main.
 - Location of 'As Built' Gas Easement

- LEGEND - BOUNDARY TREATMENT TYPES
- 1.8m Close Boarded Fence
 - 1.8m Brick Wall with Brick on Edge coping
 - 0.6m Timber Knee Rail Fence
 - 2.8m Acoustic Fencing
 - Low level railing with brick piers
 - 1.2m Metal Railings

* refer to means of enclosure plan for details.
NOTE: refer to engineers' drawing for location of retaining walls

- LEGEND - SURFACE FINISHES
- Bitumen Macadam Carriageways & Cycleways / Footways
 - Herringbone Block paving - Bracken
 - Herringbone Block paving - Brindle
 - Block paving (Ramp) - Brindle
 - Self Binding, Compacted Gravel (Buff Coloured) with timber edging.

- LEGEND - TREES
- Existing Trees to be removed.

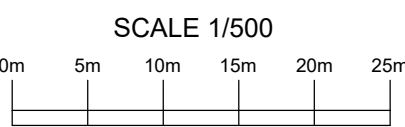

Rev		Date
-		-
-		-
-		-
-		-
-		-

**PERSIMMON**
Together, we make a home
Persimmon Homes Thames Valley
Persimmon House, Knoll Road,
Camberley, Surrey GU15 3TQ
Tel: 01276 808080

Site:	Phase 2B Littlehampton	Date:	April 2021
Scale:	1:500 @ A1	Org No:	545_PL_AP2_109
Drawing Title:	External Works Plan		
Drawing Status:	SUBMITTED		
Drawn:	AT	Checked:	ME
Rev:	-		