



CENTRAL WETLAND AREA

Five Stones Nursery

Unit A

Unit G

Un

~~Unit~~

Unit G

Five Stones

Five

~~Playing Fields~~

~~Toddington~~

CENTRAL WETLAND AREA

LEGEND - WALL FINISHES -

- | | |
|---|--|
|  | IBSTOCK
Arundel Yellow Multi Brick (Buff)
(B1) |
|  | FORTERRA
Milton Buff Brick
(B3) |
|  | AAB
DR4B Buff Brick (B2) |
|  | Detail Brick
3 No. projecting Dentil course,
BrickWorks - Rothsay Smooth Brick (B4) |
|  | Detail Brick
Projecting string course to weatherboard edge.
to be as main facing brick type. |
|  | Detail Brick
Projecting string course and Brick Feature Detail
(see note below).
to be as main facing brick type. |
|  | RECONSTITUTED STONE
Stone Detailing / Stone Banding / Stone Coping
- Portland Stone colour (S) |
|  | RENDER
KRend
Antique White (R) |
|  | HARDIE PLANK
Weatherboard Cladding
Cobble Stone (WB1) |
|  | HARDIE PLANK
Weatherboard Cladding
Timber Bark (WB2) |
|  | RENDER
KRend
Antique White (R) |

PLEASE NOTE:
All Rainwater goods to be Black uPVC with half round gutters and round downpipes.


All Windows are to be recessed within the external brickwork by 40mm and All fenestration, Front Doors and associated Garage Doors to be uPVC Slate Grey (RAL 7015) smooth.

All Fascias, Soffits & Bargeboards to be uPVC Slate Grey (RAL 7015)

Apartment Block balcony glazing to be 10mm Opaque toughened glass with steel handrails / frame.

Brick pattern / Feature Brick above window head height within recessed balcony projections on Apartment Blocks to be Flemish bond with alternate snap headers and whole brick projecting stretchers - Refer to Elevations.

SCALE 1/500

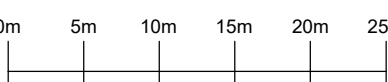

-	-	-
<i>Rev</i>		<i>Date</i>



PERSIMMON
Together, we make a home

Persimmon Homes Thames Valley
Persimmon House, Knoll Road,
Camberley, Surrey GU15 3TQ
Tel: 01276 808080

Site:
Phase 2B
Littlehampton

Date: _____

Scale:
1:500 @ A1

Drg No:
545_PL_AP2_106

Drawing Title:
External Wall Finishes Plan

Drawing Status:

SUBMITTED

Drawn:

☒ Checked

Rev
