

Tree schedule				
Tree No	Species	Category	RPA Radius	Tree Works
G1	Lombardy poplar x 21	U	8.4	Fell for management
T2	Monterey pine	C	4.8	-
T3	Monterey pine	C	7.2	-
T4	Monterey pine	U	4.2	-
T5	Monterey cypress	U	9.6	Fell for management
G6	Birch x 5	C	4.8	-
T7	Eucalyptus	U	15.0	Fell for management
H8	Privet	C	3.6	Fell
T9	Holly	C	3.6	Fell
T10	Oak	C	6.0	Fell
T11	Monterey cypress	U	14.4	Fell for management
T12	Pittosporum	U	8.4	Fell for management
T13	Willow	C	4.8	Fell
T14	Monterey cypress	U	12.0	Fell for management
T15	Monterey cypress	U	12.0	Fell for management
H16	Thorn, elm	C	3.6	Fell part
G17	Cherry, ash	B	4.8	-

Tree protection plan

Location of trees, categorisation & protection/management proposals at Windroos Nursery, Worthing Road, Littlehampton

Permission is granted to scale from this drawing for Local Authority Planning Approval purposes relating to tree protection measures only. Where applicable this drawing is to be read in conjunction with the arboricultural report. This drawing is the copyright of Barrell Tree Consultancy 2018. ©




This drawing to be reproduced in colour only.

Barrell Plan Ref: 15110-BT1

Provided Plan Refs: 022.1832-S2 & 13121 - P.10.010 C

barrell

Field House, Fordingbridge Business Park, Ashford Road, Fordingbridge SP4 1BT
Tel: 01423 631479 Fax: 01423 633499
www.barrelltreecare.co.uk

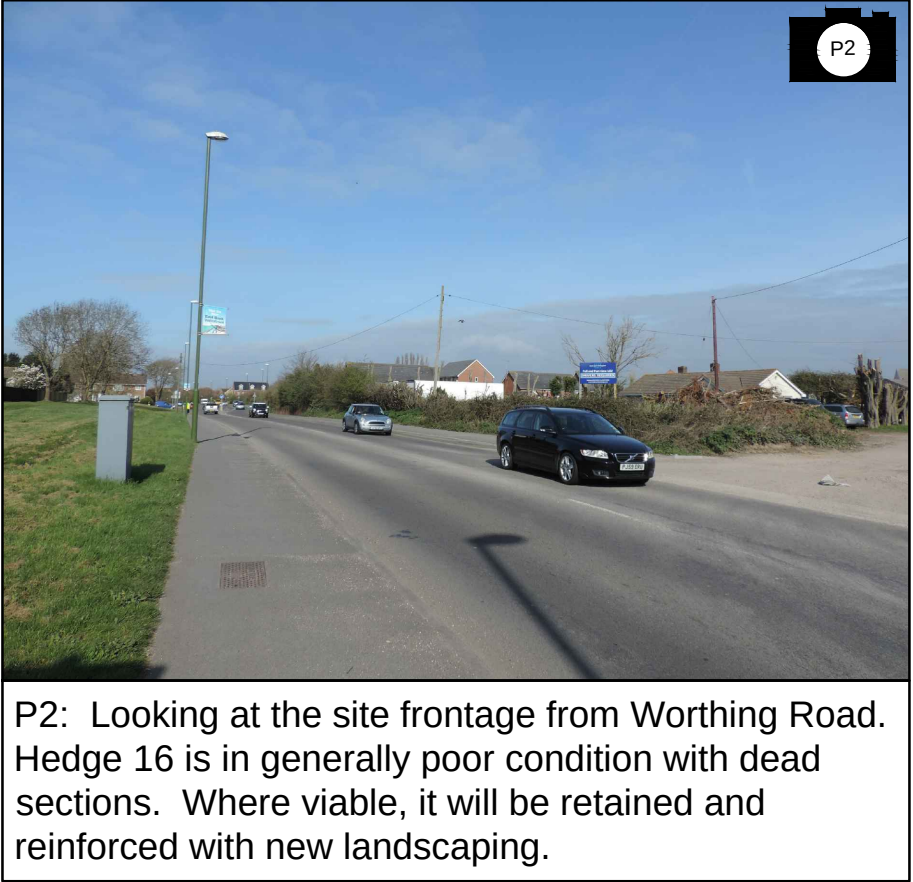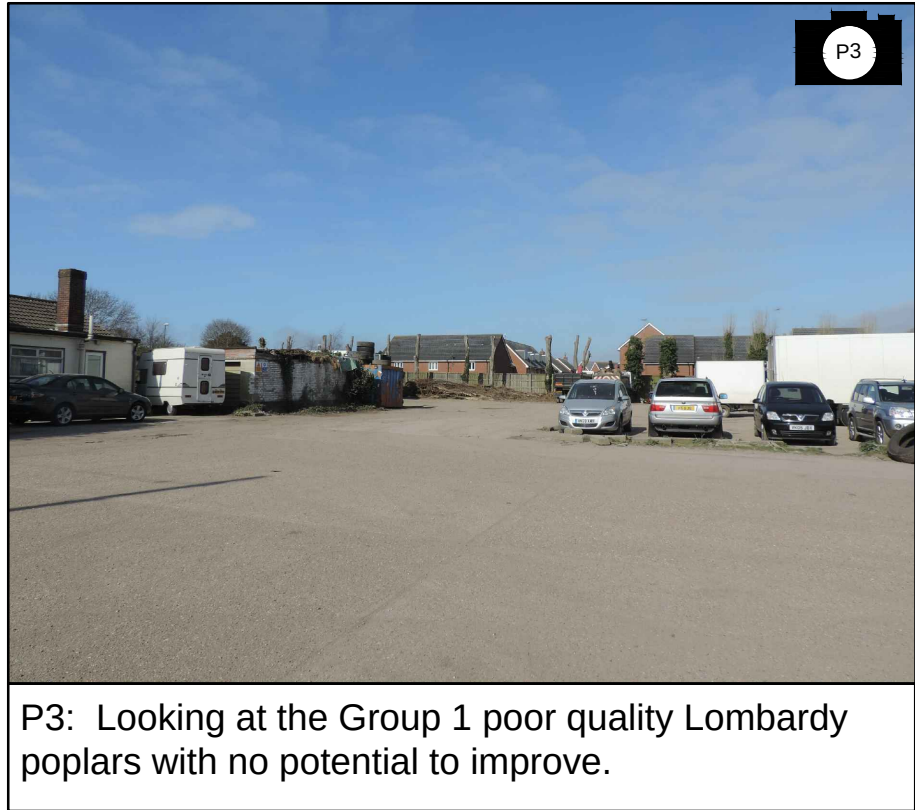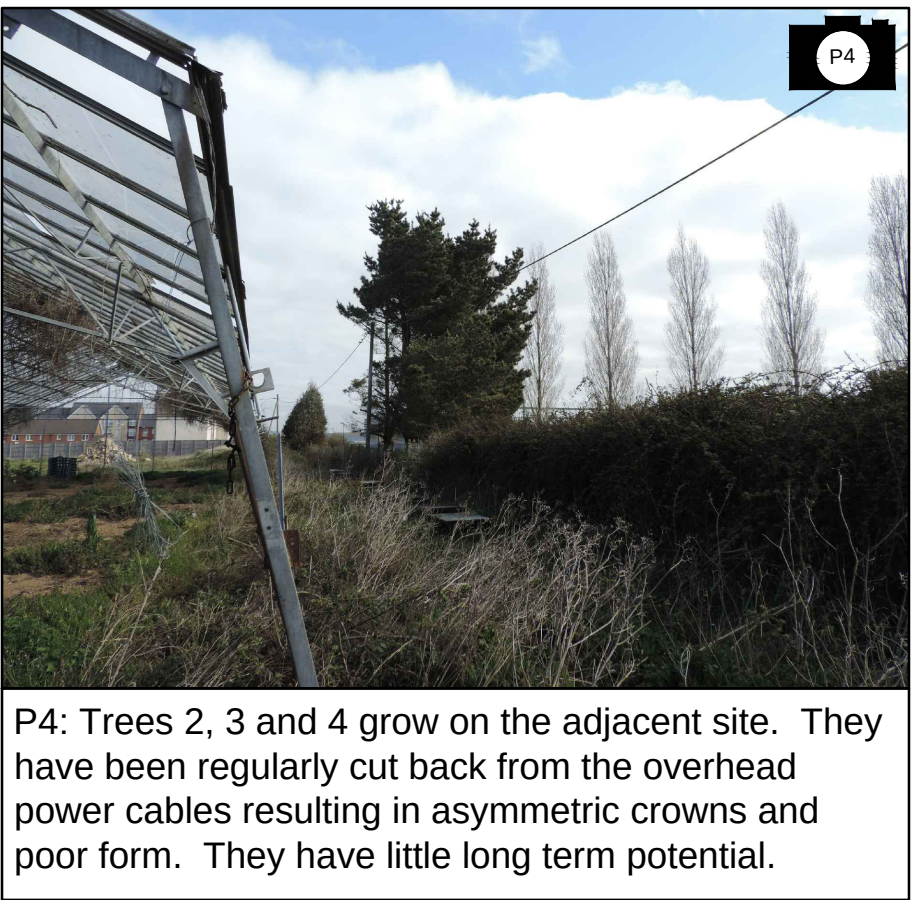

TX

BS category B

Trees of moderate quality

TX

BS category C

Trees of low quality

TX

BS category U

Trees unsuitable for retention

TX

Trees to be removed

Proposed layout

Estimated tree positions not included on original land survey and/or adjusted crown spreads

Construction exclusion zone (CEZ) to be protected by fencing and/or ground protection

Root protection area (RPA) boundaries for category B trees

Root protection area (RPA) boundaries for category C trees