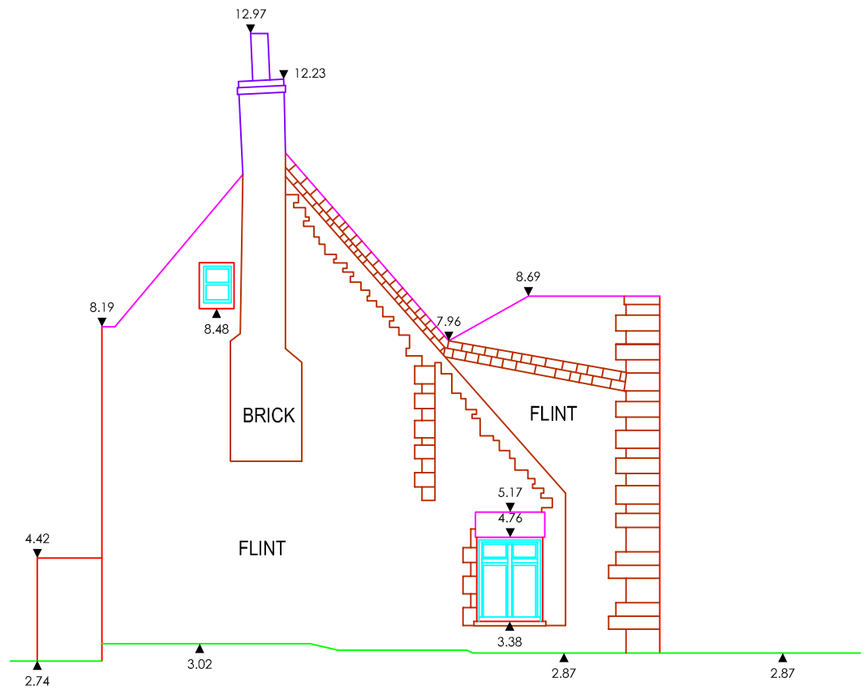

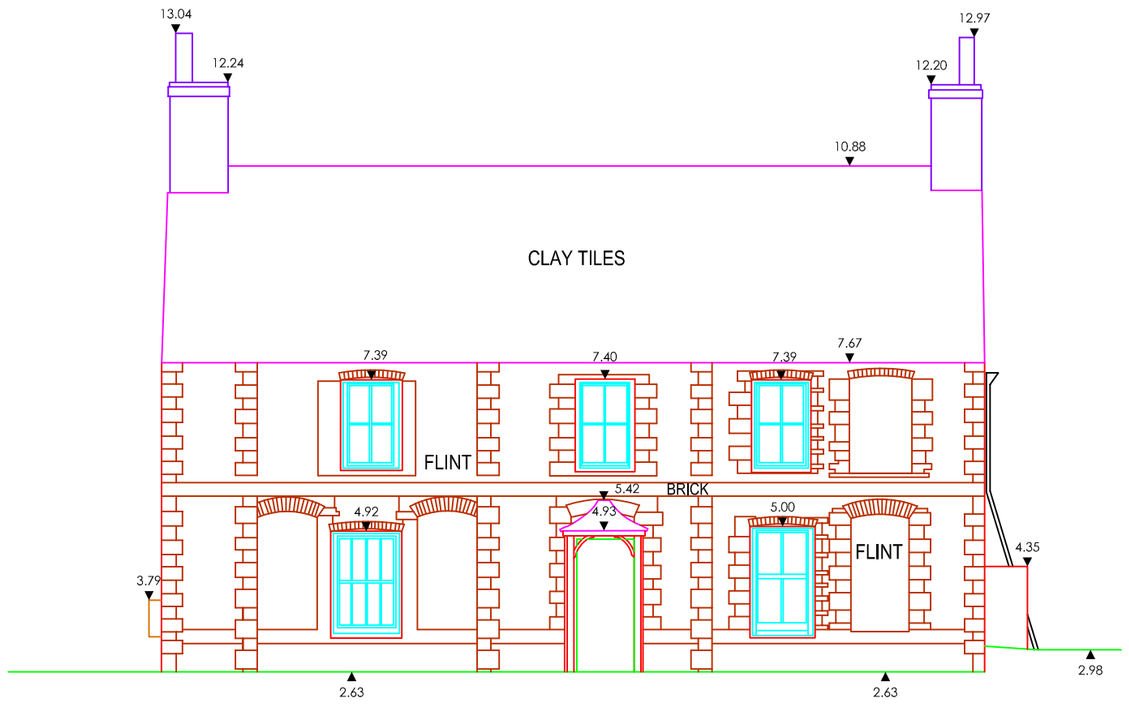

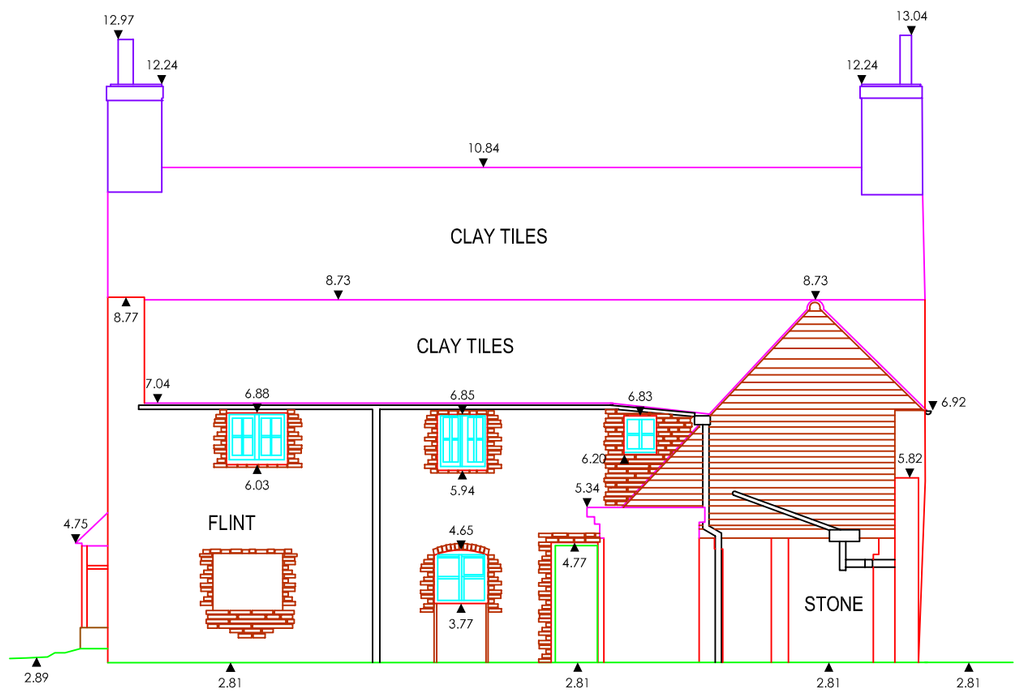

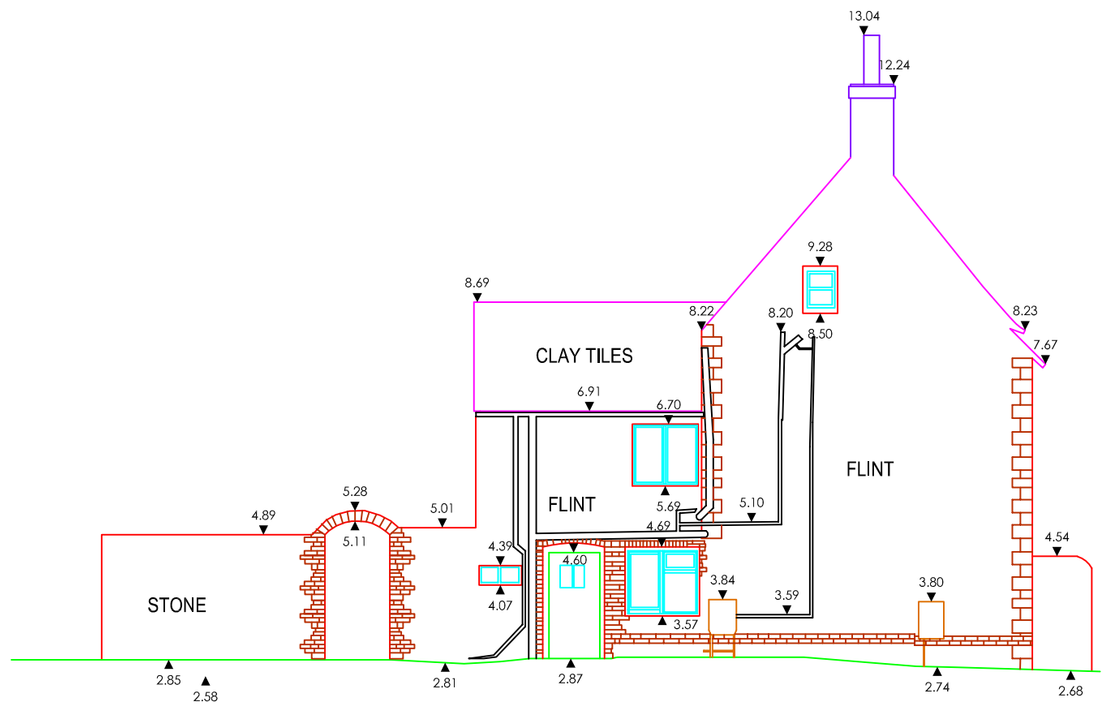

NOTES :

ALL LEVELS RELATIVE TO O.S. DATUM (FROM G.P.S)
SURVEY GRID ORIENTATED TO OS NATIONAL GRID

WHILE ALL POSSIBLE EFFORT HAS BEEN MADE TO IDENTIFY SERVICES, WE ARE UNABLE TO DETAIL COVERS BURIED OR OBSCURED AT THE TIME OF SURVEY.

ALL LEVELS AND DIMENSIONS SHOULD BE CHECKED ON SITE PRIOR TO THE COMMENCEMENT OF WORKS.

TREES SHOWN IDENTIFIED TO BEST OF SURVEYORS ABILITY, SEEK CONFIRMATION IF SPECIES CRITICAL

ROOFLINE DETAIL IS INDICATIVE ONLY

GPS:
GPS LEVELS AND GRID ARE OBTAINED USING INDUSTRY STANDARD GUIDELINES AND CAN VARY ACCORDING TO THE QUALITY OF THE GPS NETWORK AVAILABLE. ALL GPS DETAIL IS THEREFORE RELATIVE TO THE TIME AND DATE OF SURVEY.

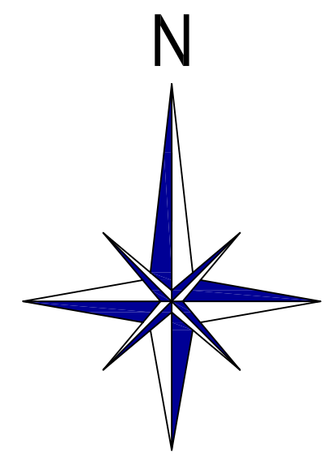

ISO 9001
REGISTERED FIRM

Shaw Colegate
LAND & BUILDING SURVEYORS

WOODLANDS, HONEYCRITCH LANE, FROXFIELD, HANTS, GU32 1BD
Tel : (01730) 827975 Email : mail@shawcolegate.com
Web : www.shawcolegate.com

Title : VINE COTTAGE, LITTLE HAMPTON
ELEVATIONS

Job No. : 06320_ELEVS
Original Scale : 1: 100
Sheet Size : A2

Surveyed By : MC Date : AUG 20
Drawn By : LW Date : SEP 20

Client:
MR & MRS BROMLEY

ARUN DISTRICT COUNCIL LU/342/20/HH