


South View - Proposed

Measurements are approximate only

Glazed roof pitch to be approx. 25 degrees.

Proprietary glazed roofing system.

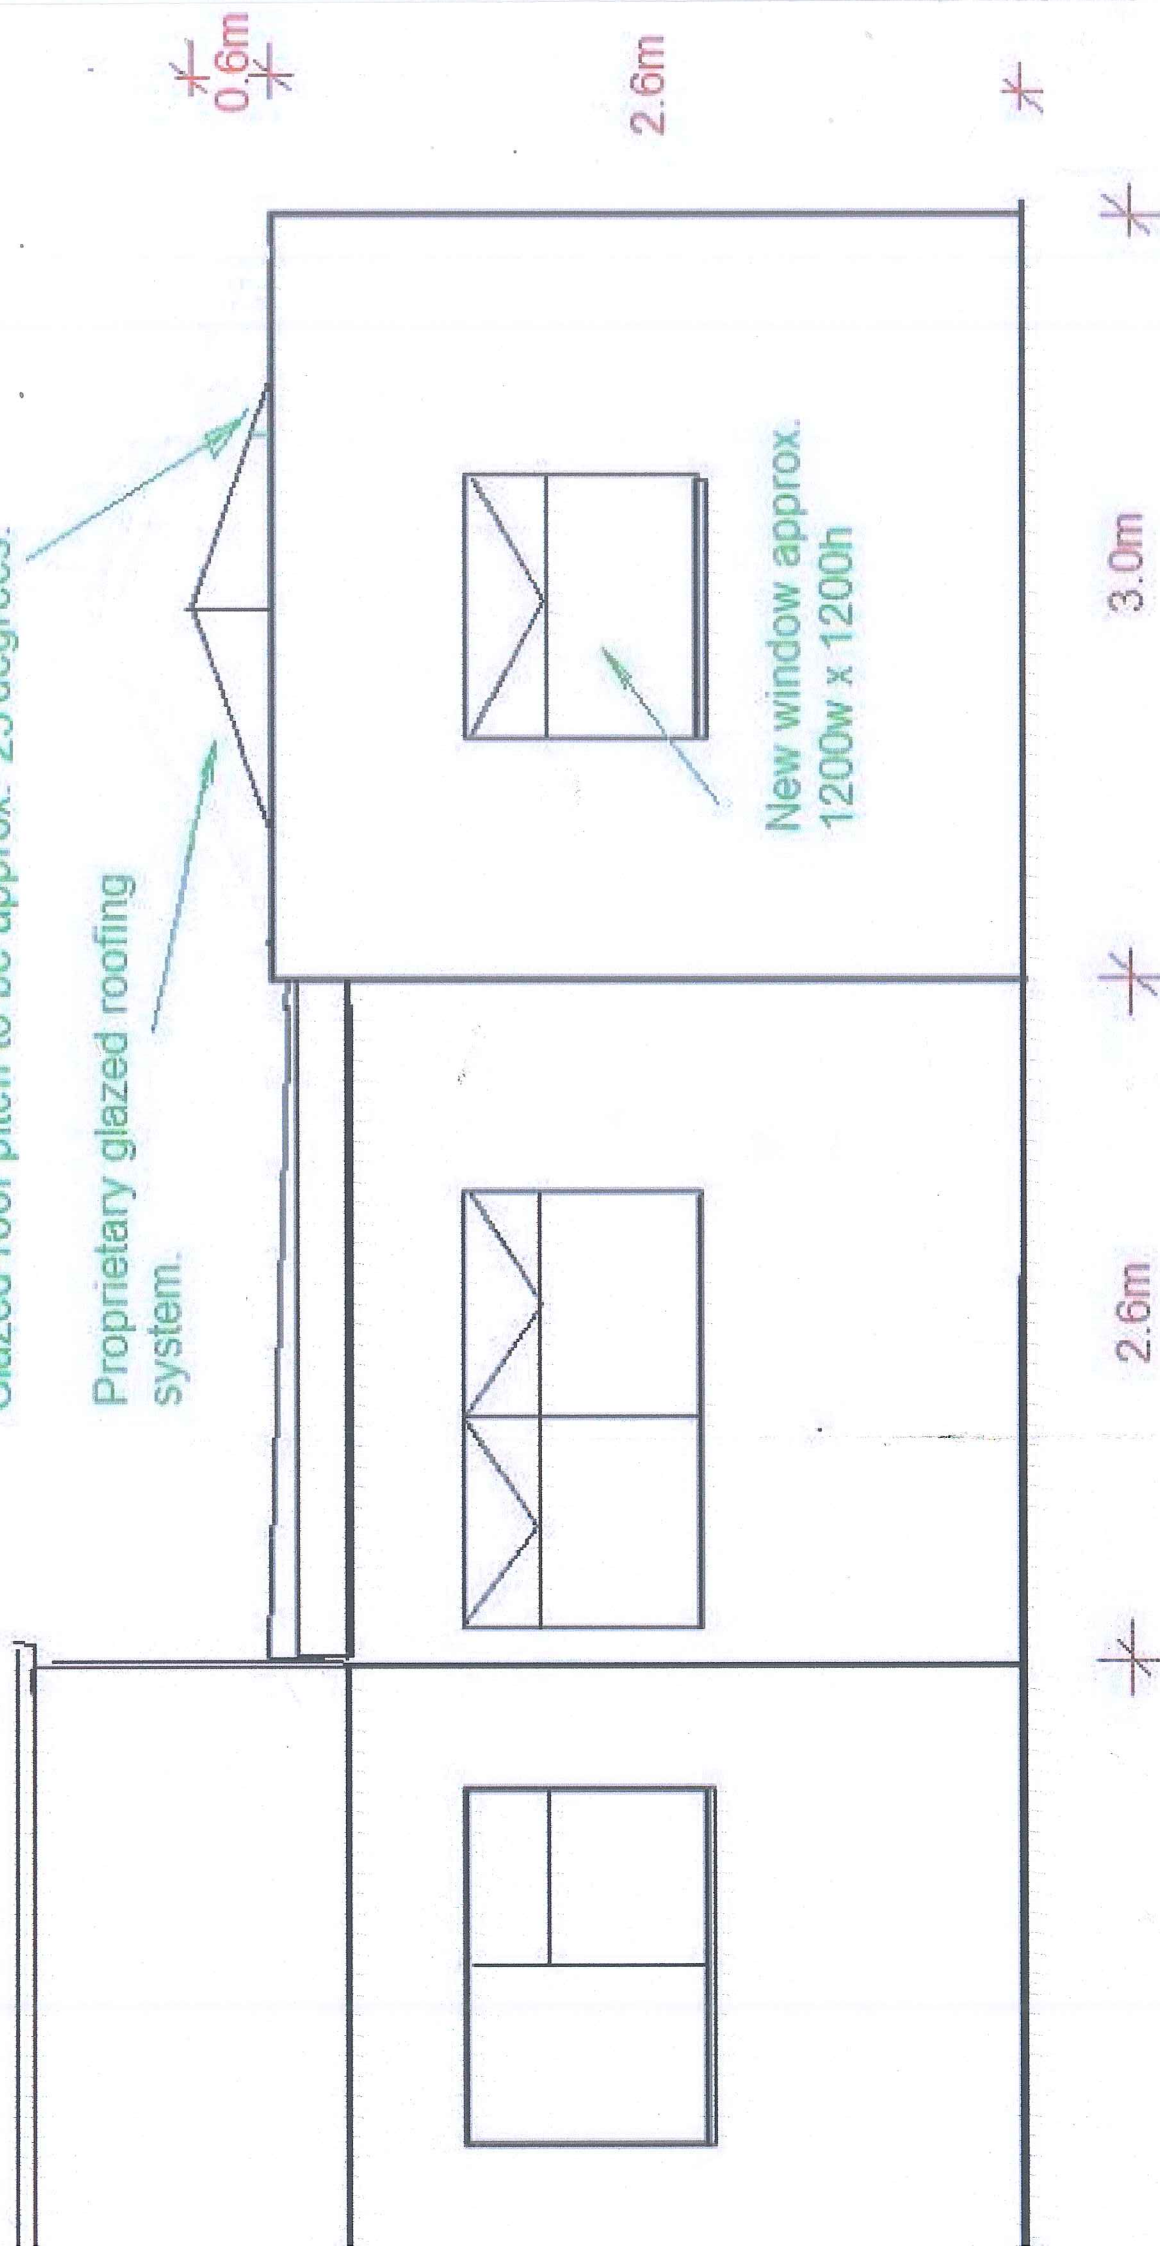

Glazed roof pitch to be approx. 25 degrees.

Proprietary glazed roofing system.

0.6m

2.6m

3.9m

4.1m

New bi-fold rear doors.

Measurements are approximate only

Rear View - Proposed

North View - Proposed

Measurements are approximate only

Glazed roof pitch to be approx. 25 degrees

Proprietary glazed roofing system

New window approx.
size 1800w x 1200h

* 0.6m *

2.6m

3.0m

5.6m