

ALL LEVELS RELATIVE TO 0.5 DATUM (FROM G.P.S.)
SURVEY GRID ORIENTATED TO OS NATIONAL GRID

WHILE ALL POSSIBLE EFFORT HAS BEEN MADE TO IDENTIFY SERVICES, WE ARE UNABLE TO DETAIL COVERS BURIED OR OBSCURED AT THE TIME OF SURVEY.



ALL LEVELS AND DIMENSIONS SHOULD BE CHECKED ON SITE PRIOR TO THE COMMENCEMENT OF WORKS.

TREES SHOWN IDENTIFIED TO BEST OF SURVEYORS ABILITY. SEEK CONFIRMATION IF SPECIES CRITICAL

ROOFLINE DETAIL IS INDICATIVE ONLY

G.P.S.

G.P.S. LEVELS AND GRID ARE OBTAINED USING INDUSTRY STANDARD GUIDELINES AND DATA VARY ACCORDING TO THE QUALITY OF THE G.P.S NETWORK AVAILABLE. ALL DATA IS THEREFORE RELATIVE TO THE TIME AND DATE OF SURVEY.

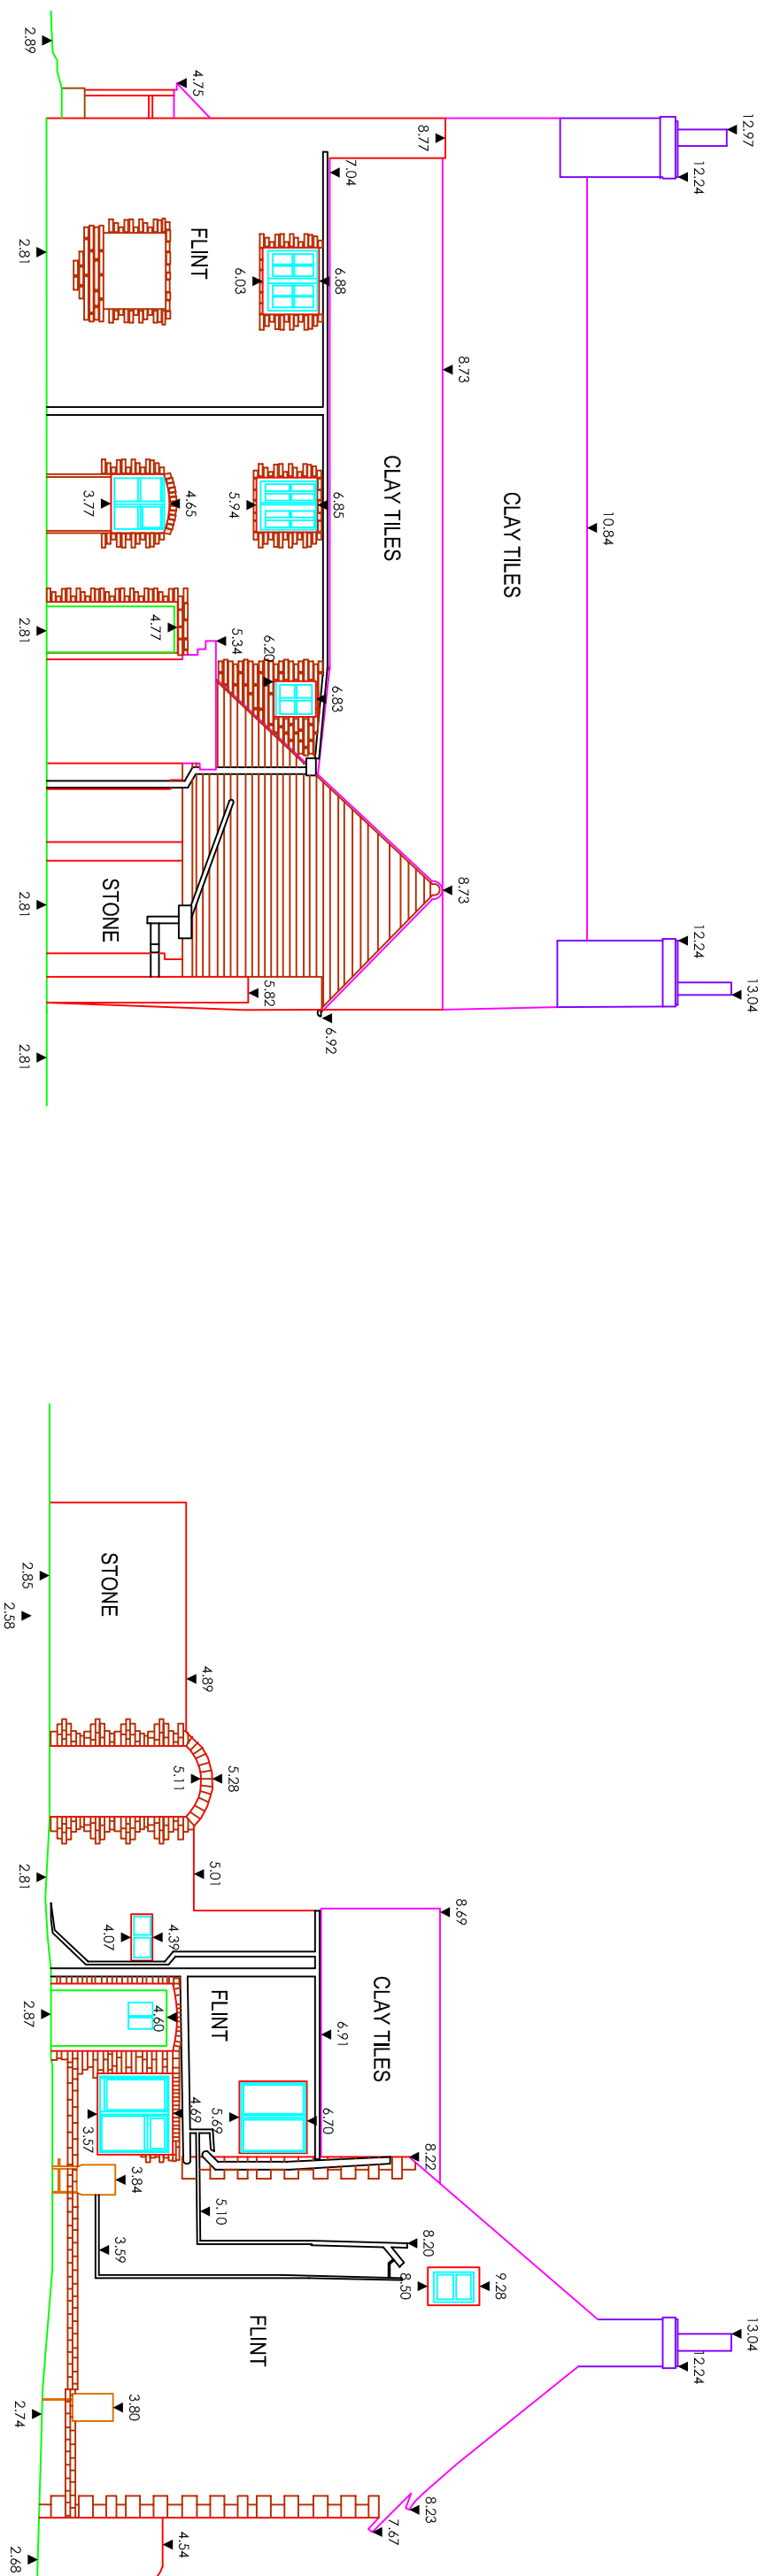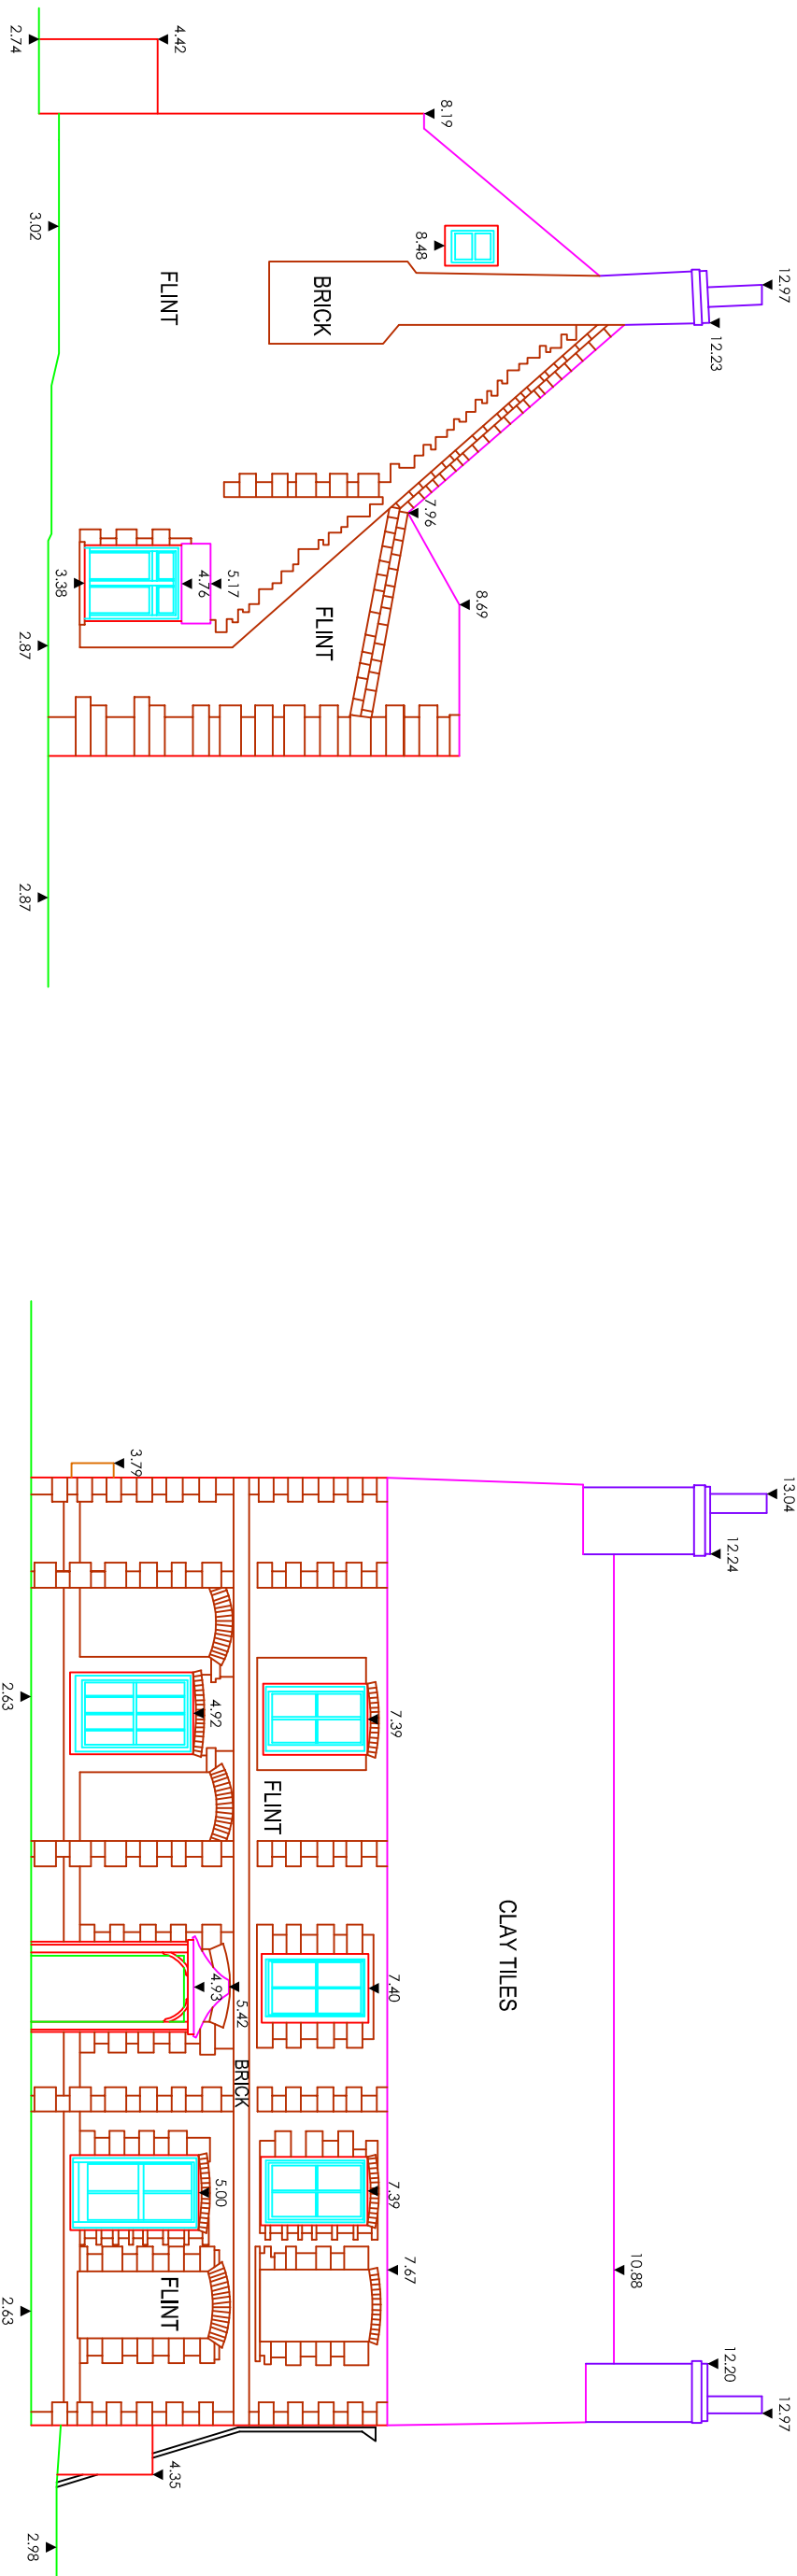

Title: VINE COTTAGE, LITTLE HAMPTON ELEVATIONS

Surveyed By :	MC	Date :	AUG 20
Drawn By :	LW	Date :	SEP 20

Client: MR & MRS BROMLEY