



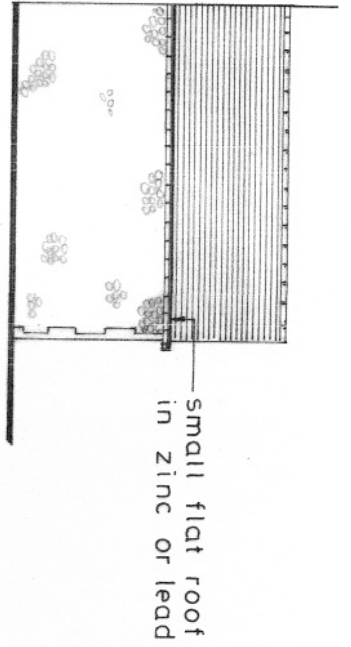


part south east

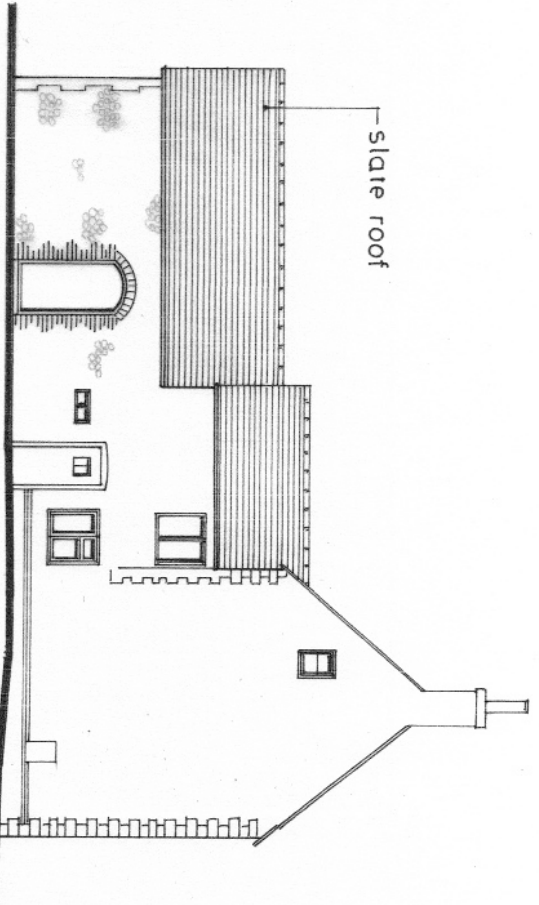


proposed north west

1:100

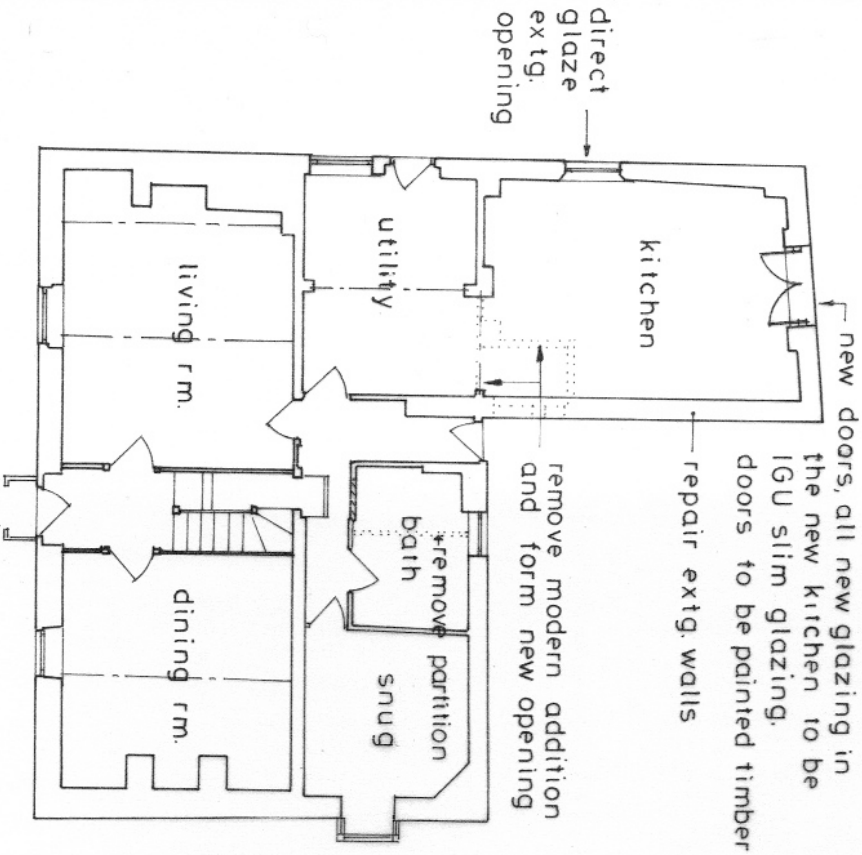


GROUND FLOOR PLAN
AS PROPOSED

1:100

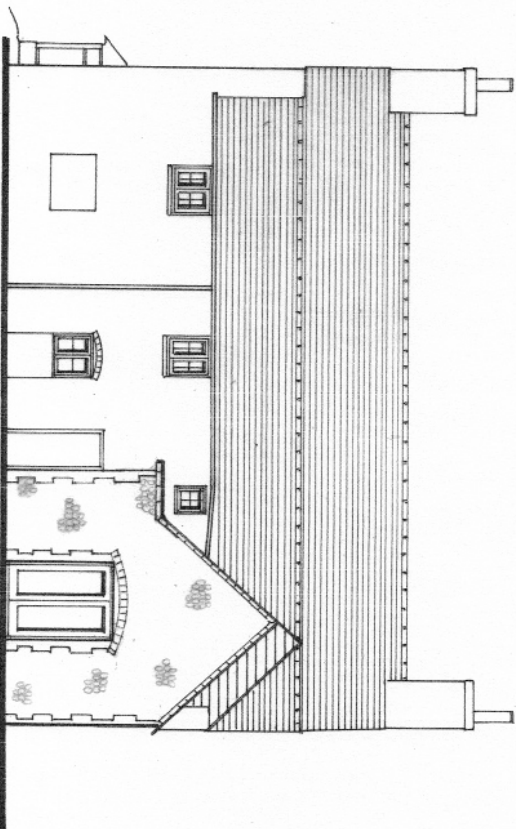


proposed north east elevation


AS PROPOSED

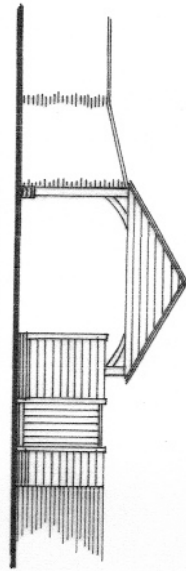


east elevation

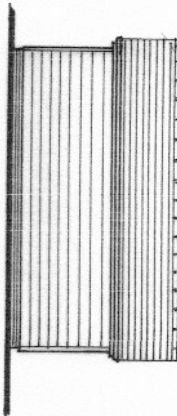

north elevation

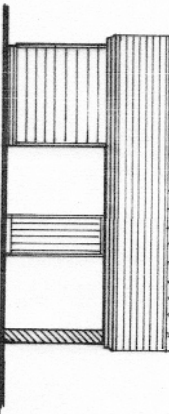


south elevation

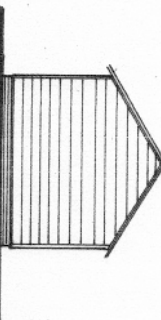

west elevation

replacement oak car-port, with natural slate roof

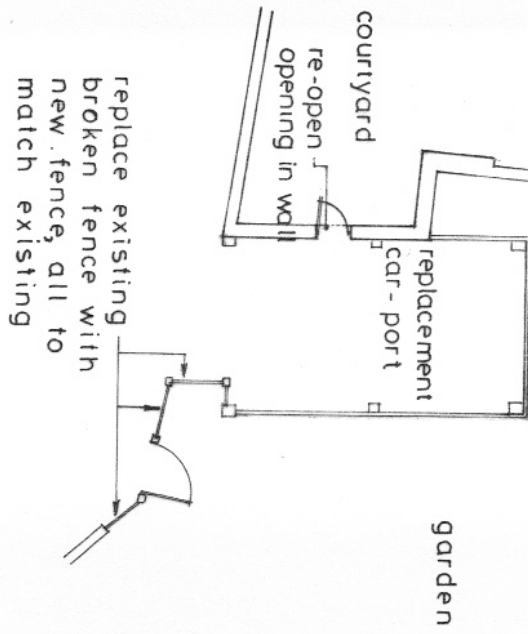

plan 1 : 100