



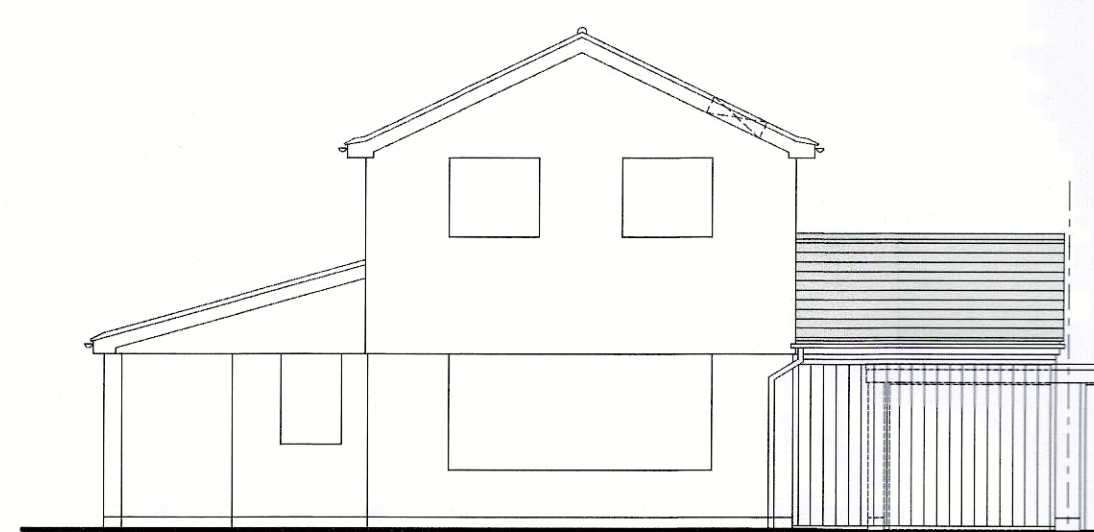


EAST ELEVATION 1/100

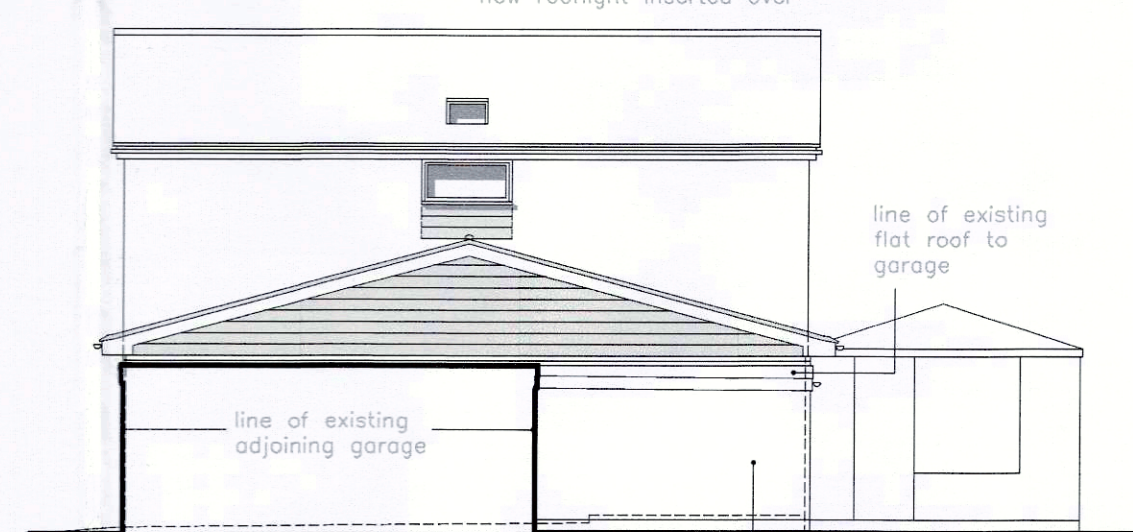


NORTH ELEVATION 1/100




WEST ELEVATION 1/100

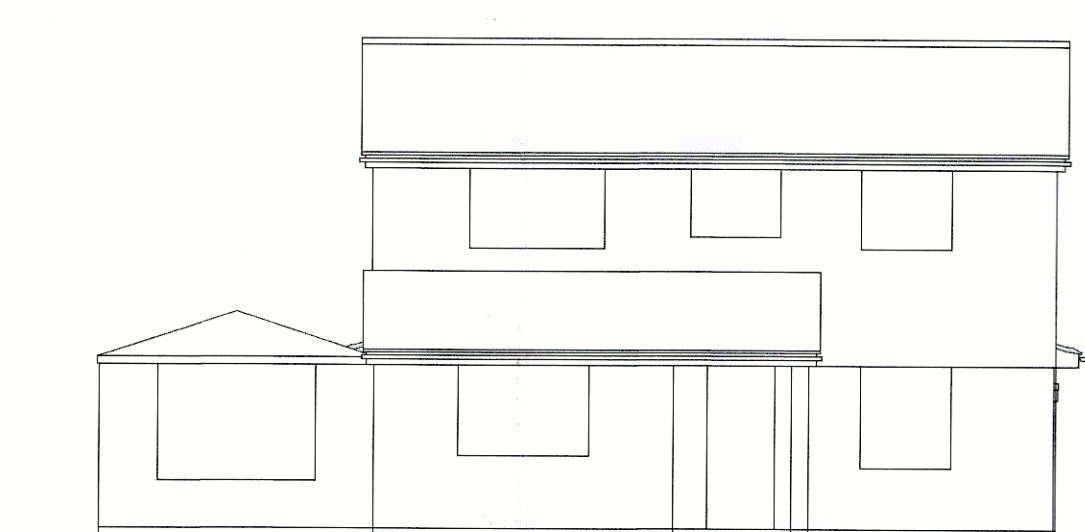


SOUTH ELEVATION 1/100

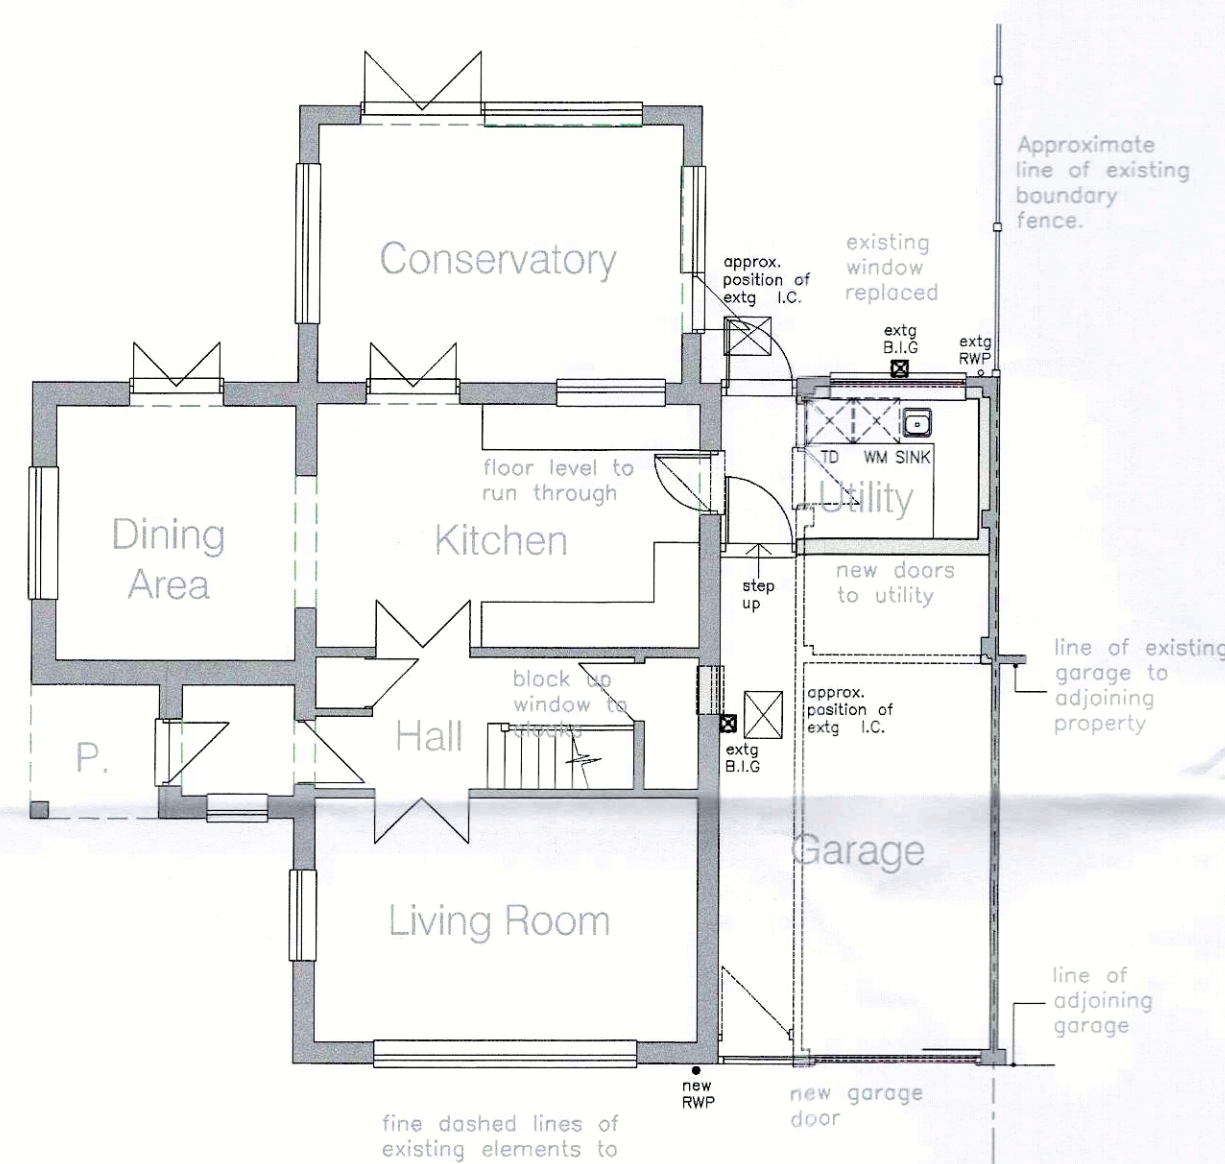

GROUND FLOOR PLAN 1/100

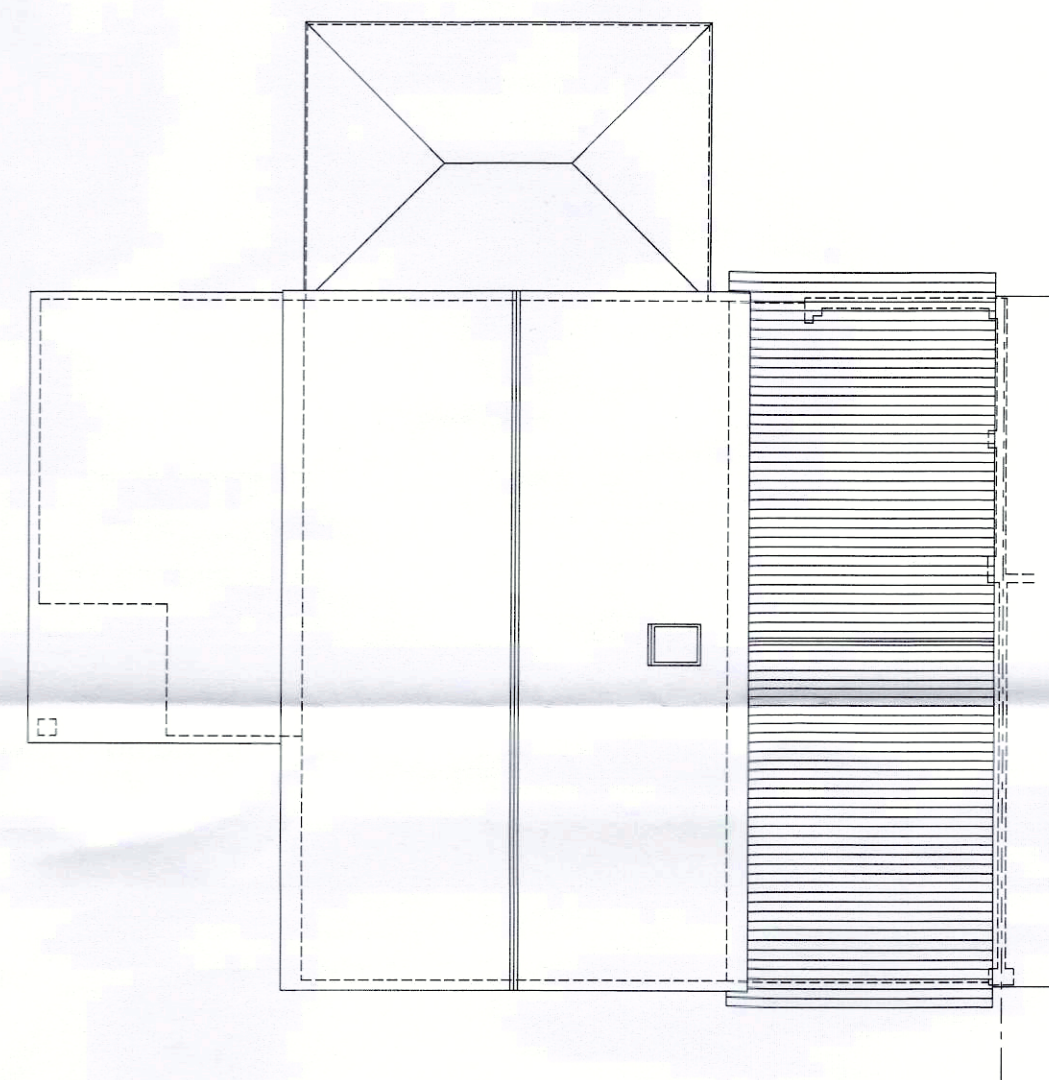




ROOF PLAN 1/100

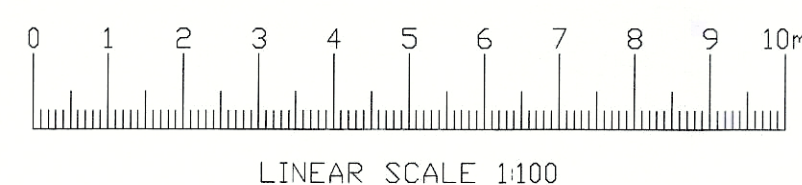


LEGEND



LOCATION PLAN 1/1250

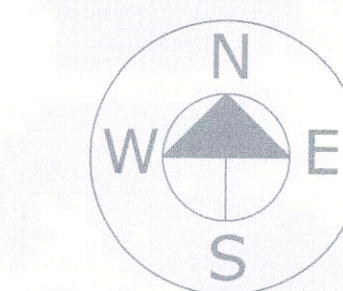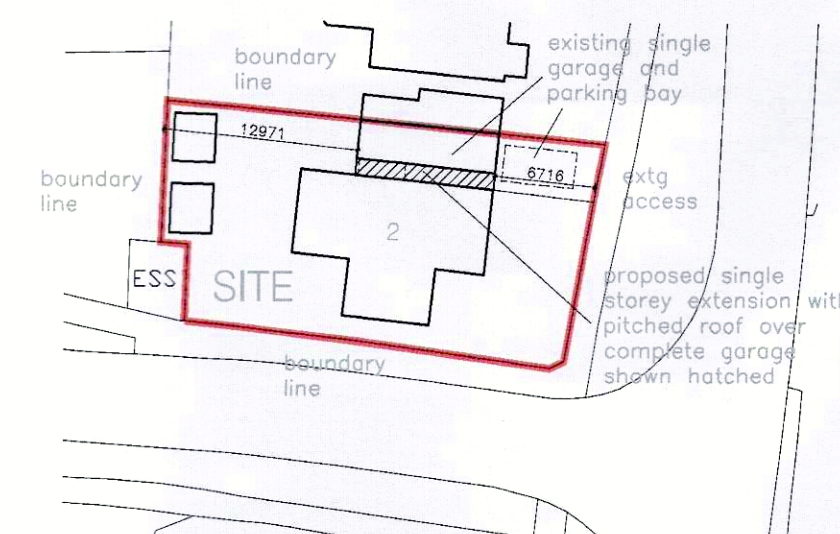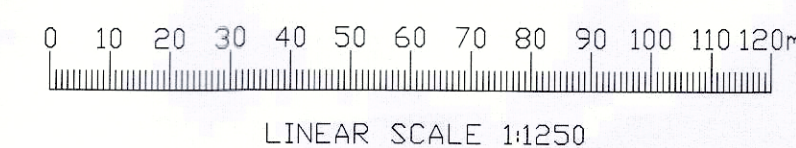

SITE PLAN 1/500

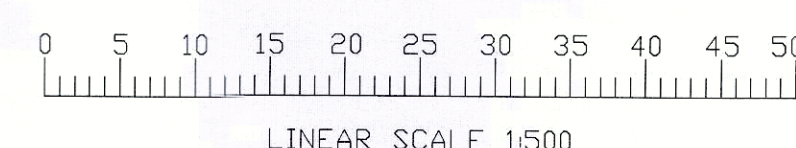

Written dimensions only shall be taken from this drawing. All dimensions shall be checked on site before any work is put in hand, if in doubt refer to:

Collings Design

This drawing is to be read in conjunction with all other drawings together with specialist drawings and structural engineers details, drawings and calculations.

All works are to be carried out in accordance with the relevant sections of the current Building Regulations, Structural Engineers details and calculations (where applicable), Codes of Practice and Manufacturers recommendations.

The contractor is to ensure adequate precautions are taken in respect of Health and Safety legislation throughout the duration of the works.

Figured dimensions are to take precedence over scaled dimensions, the contractor is to verify all dimensions on site prior to commencing works and must notify the client of any discrepancies immediately.

The contractor is to check all wall widths and spans prior to ordering any lintols or beams.

The specification / drawing notes does not purport to cover each and every item required to complete the project, the contractor is advised to verify the full extent of the works with the Architect / Client.

All information on this drawing has been checked and approved by Collings Design.

This drawing is the property of Collings Design and may not be reproduced without permission.

MATERIALS

- Concrete Interlocking Tiles to Roof T.M.E.
- Facing Brickwork to Walls T.M.E.
- UPVC Cladding to gable Wall T.M.E.
- White UPVC Windows and Doors.
- Up-and-Over Garage Door.
- Velux Rooflight.
- White Plastic Rain Water Goods.
- All to Local Authority Approval.

A 011121 amendments

Rev.	Date	Description
------	------	-------------

COLLINGS DESIGN

DESIGN & PLANNING

16 Gibbs Way
Yateley
Hampshire
GU46 6YL

Telephone 07801 552905
E-mail: dave@collingsdesign.com

Client
Mr M. Humphrey

Project
2 Fairway
Littlehampton
West Sussex
BN17 6PY

Drawing Title
GENERAL ARRANGEMENT
AS PROPOSED

Date OCT 2021 Scale 1/100-500-1250
Drawn MFH Checked DRC

Drg No
6576.PG1A